

DP2

NORTH


EXISTING REAR ELEVATION.

PROPOSED REAR ELEVATION.

EXISTING WEATHER BOARD.
FIBRE CEMENT, MAKE = MARLEY.

LIGHT GREY FIBRE CEMENT WEATHER
BOARDING TO MATCH EXISTING MATERIALS.
MAKE = MARLEY.

6.10 METRES HEIGHT

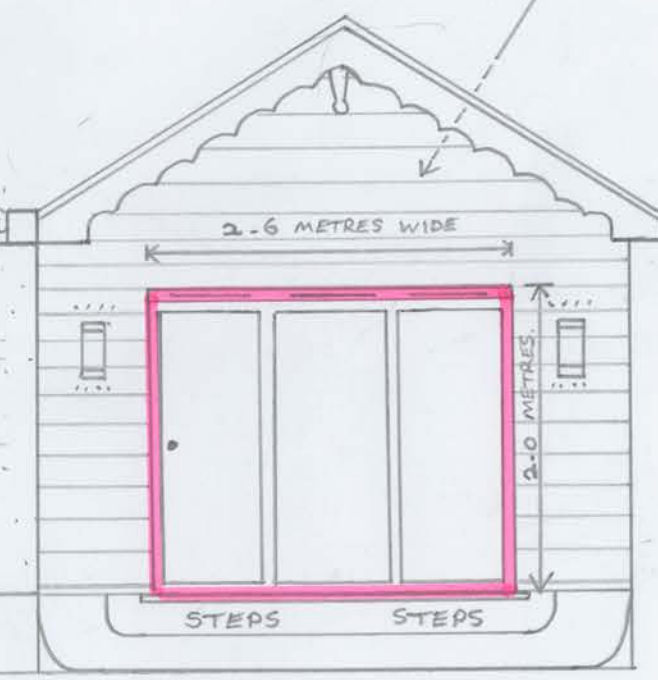

1.6 METRES HEIGHT.

4.9 METRES HEIGHT
WHICH INCLUDES A 300MM DROP
IN THE GARDEN TO THE REAR.

8.02 METRES WIDE.

4.04 METRES WIDTH

2.6 METRES WIDE

2.0 METRES

STEPS

STEPS

STEPS

STEPS