





fencing line -1.8m high
close boarded fence

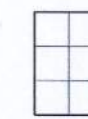

Marshalls Saxon
Textured paving
slabs - colour Buff



Marshall Piora Concrete
permeable block paving
system - colour Charcoal
paving to take weight of 26
tonne vehicle

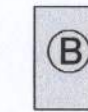

tarmac road



Marshall Piora Concrete
permeable block paving
system - colour Brindle
paving



grass areas



2.0m x 1.0m timber clad
secure cycle store



2no. 240 ltr refuse bin
storage for each property



landscape planting in
accordance with Garden
House Design proposal &
spec



tree planting in accordance
with Garden House Design
proposal & spec

Rev	Original Issue	Dwn / Date	Chk / Date
1			
2			
3			
4			
5			
6			
7			
8			
9			
10			

This drawing is copyright and must not be disclosed to third parties without permission
Scaled dimensions are not to be used for construction

4 Queensgate
Queens Road
Fareham
Hampshire
PO16 0NW

Tel: 01329 288911
Fax: 01329 221913
E-mail: admin@m2architecture.com

PROJECT

Proposed Development at Progress Garage
Yapton Lane
Walberton

CLIENT

Knightsgate (UK) Ltd

DRAWING TITLE

Site Plan

PROJECT NO. 17029 DRAWING NO. 200 REV. SCALE 1:200@A2