


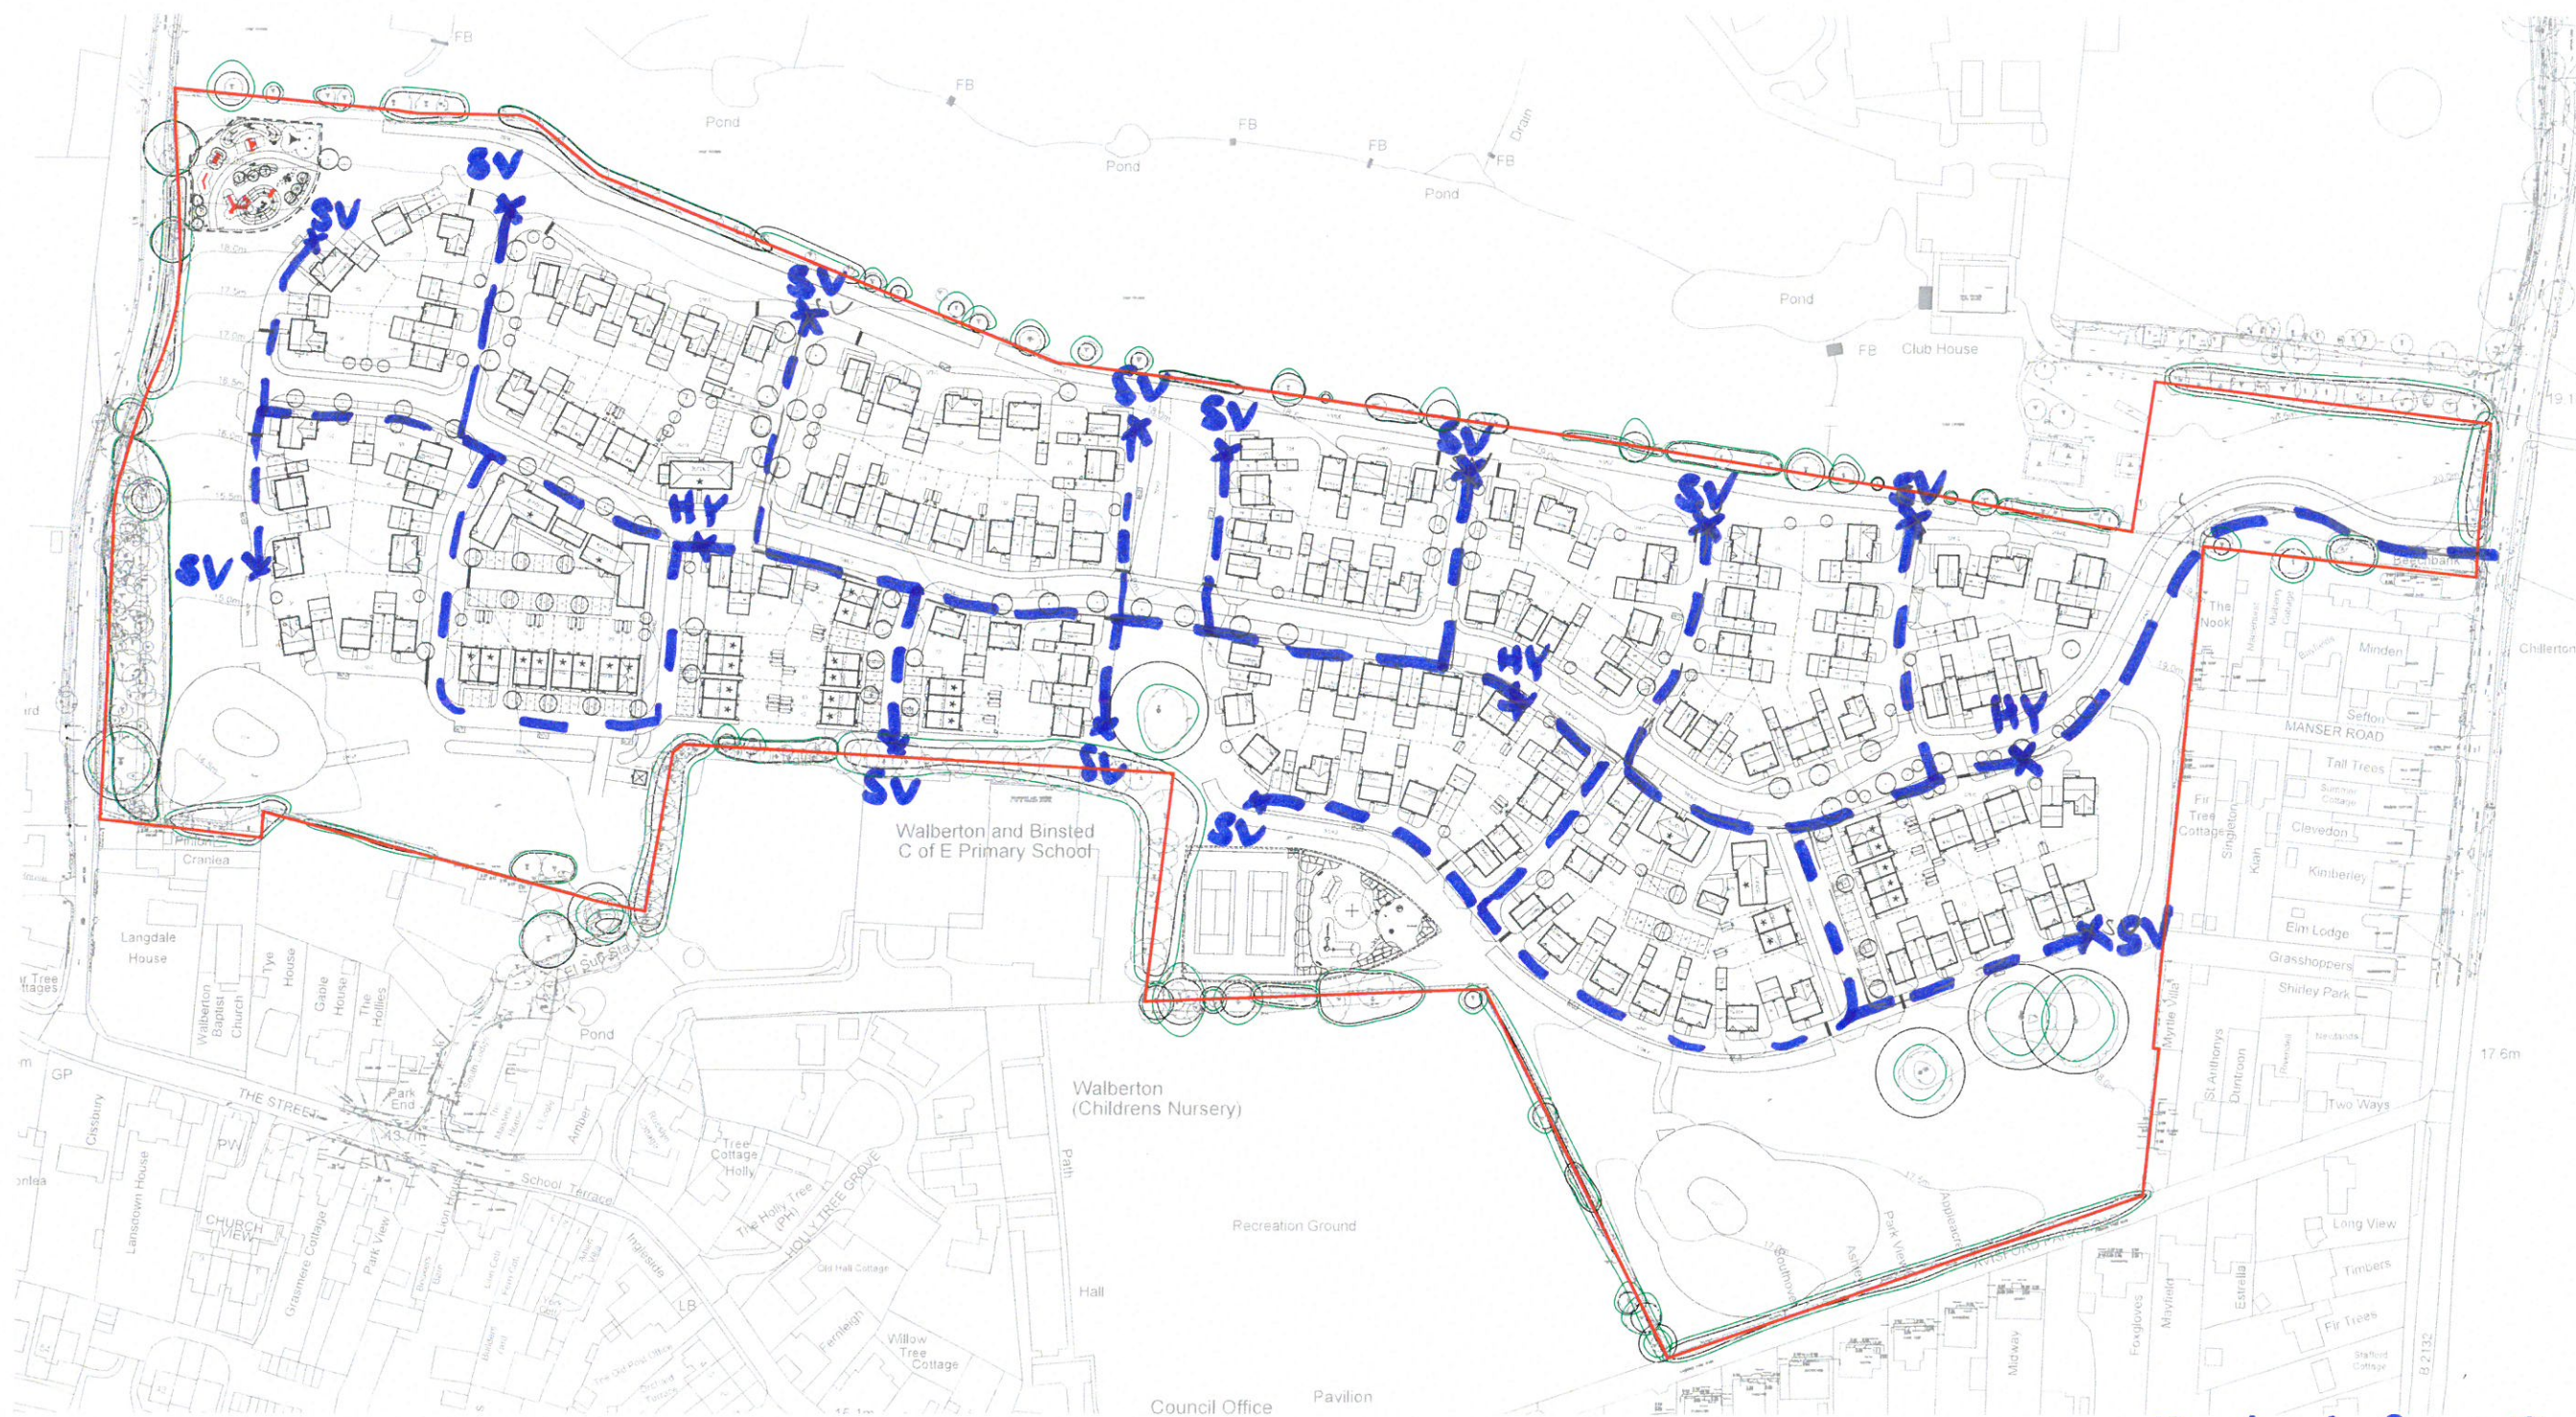

WALBERTON
LAND EAST OF TYE LANE

Scale 1:2000

-- Water main Layout
--X SV Sliver Valve
-X- Hydrant