




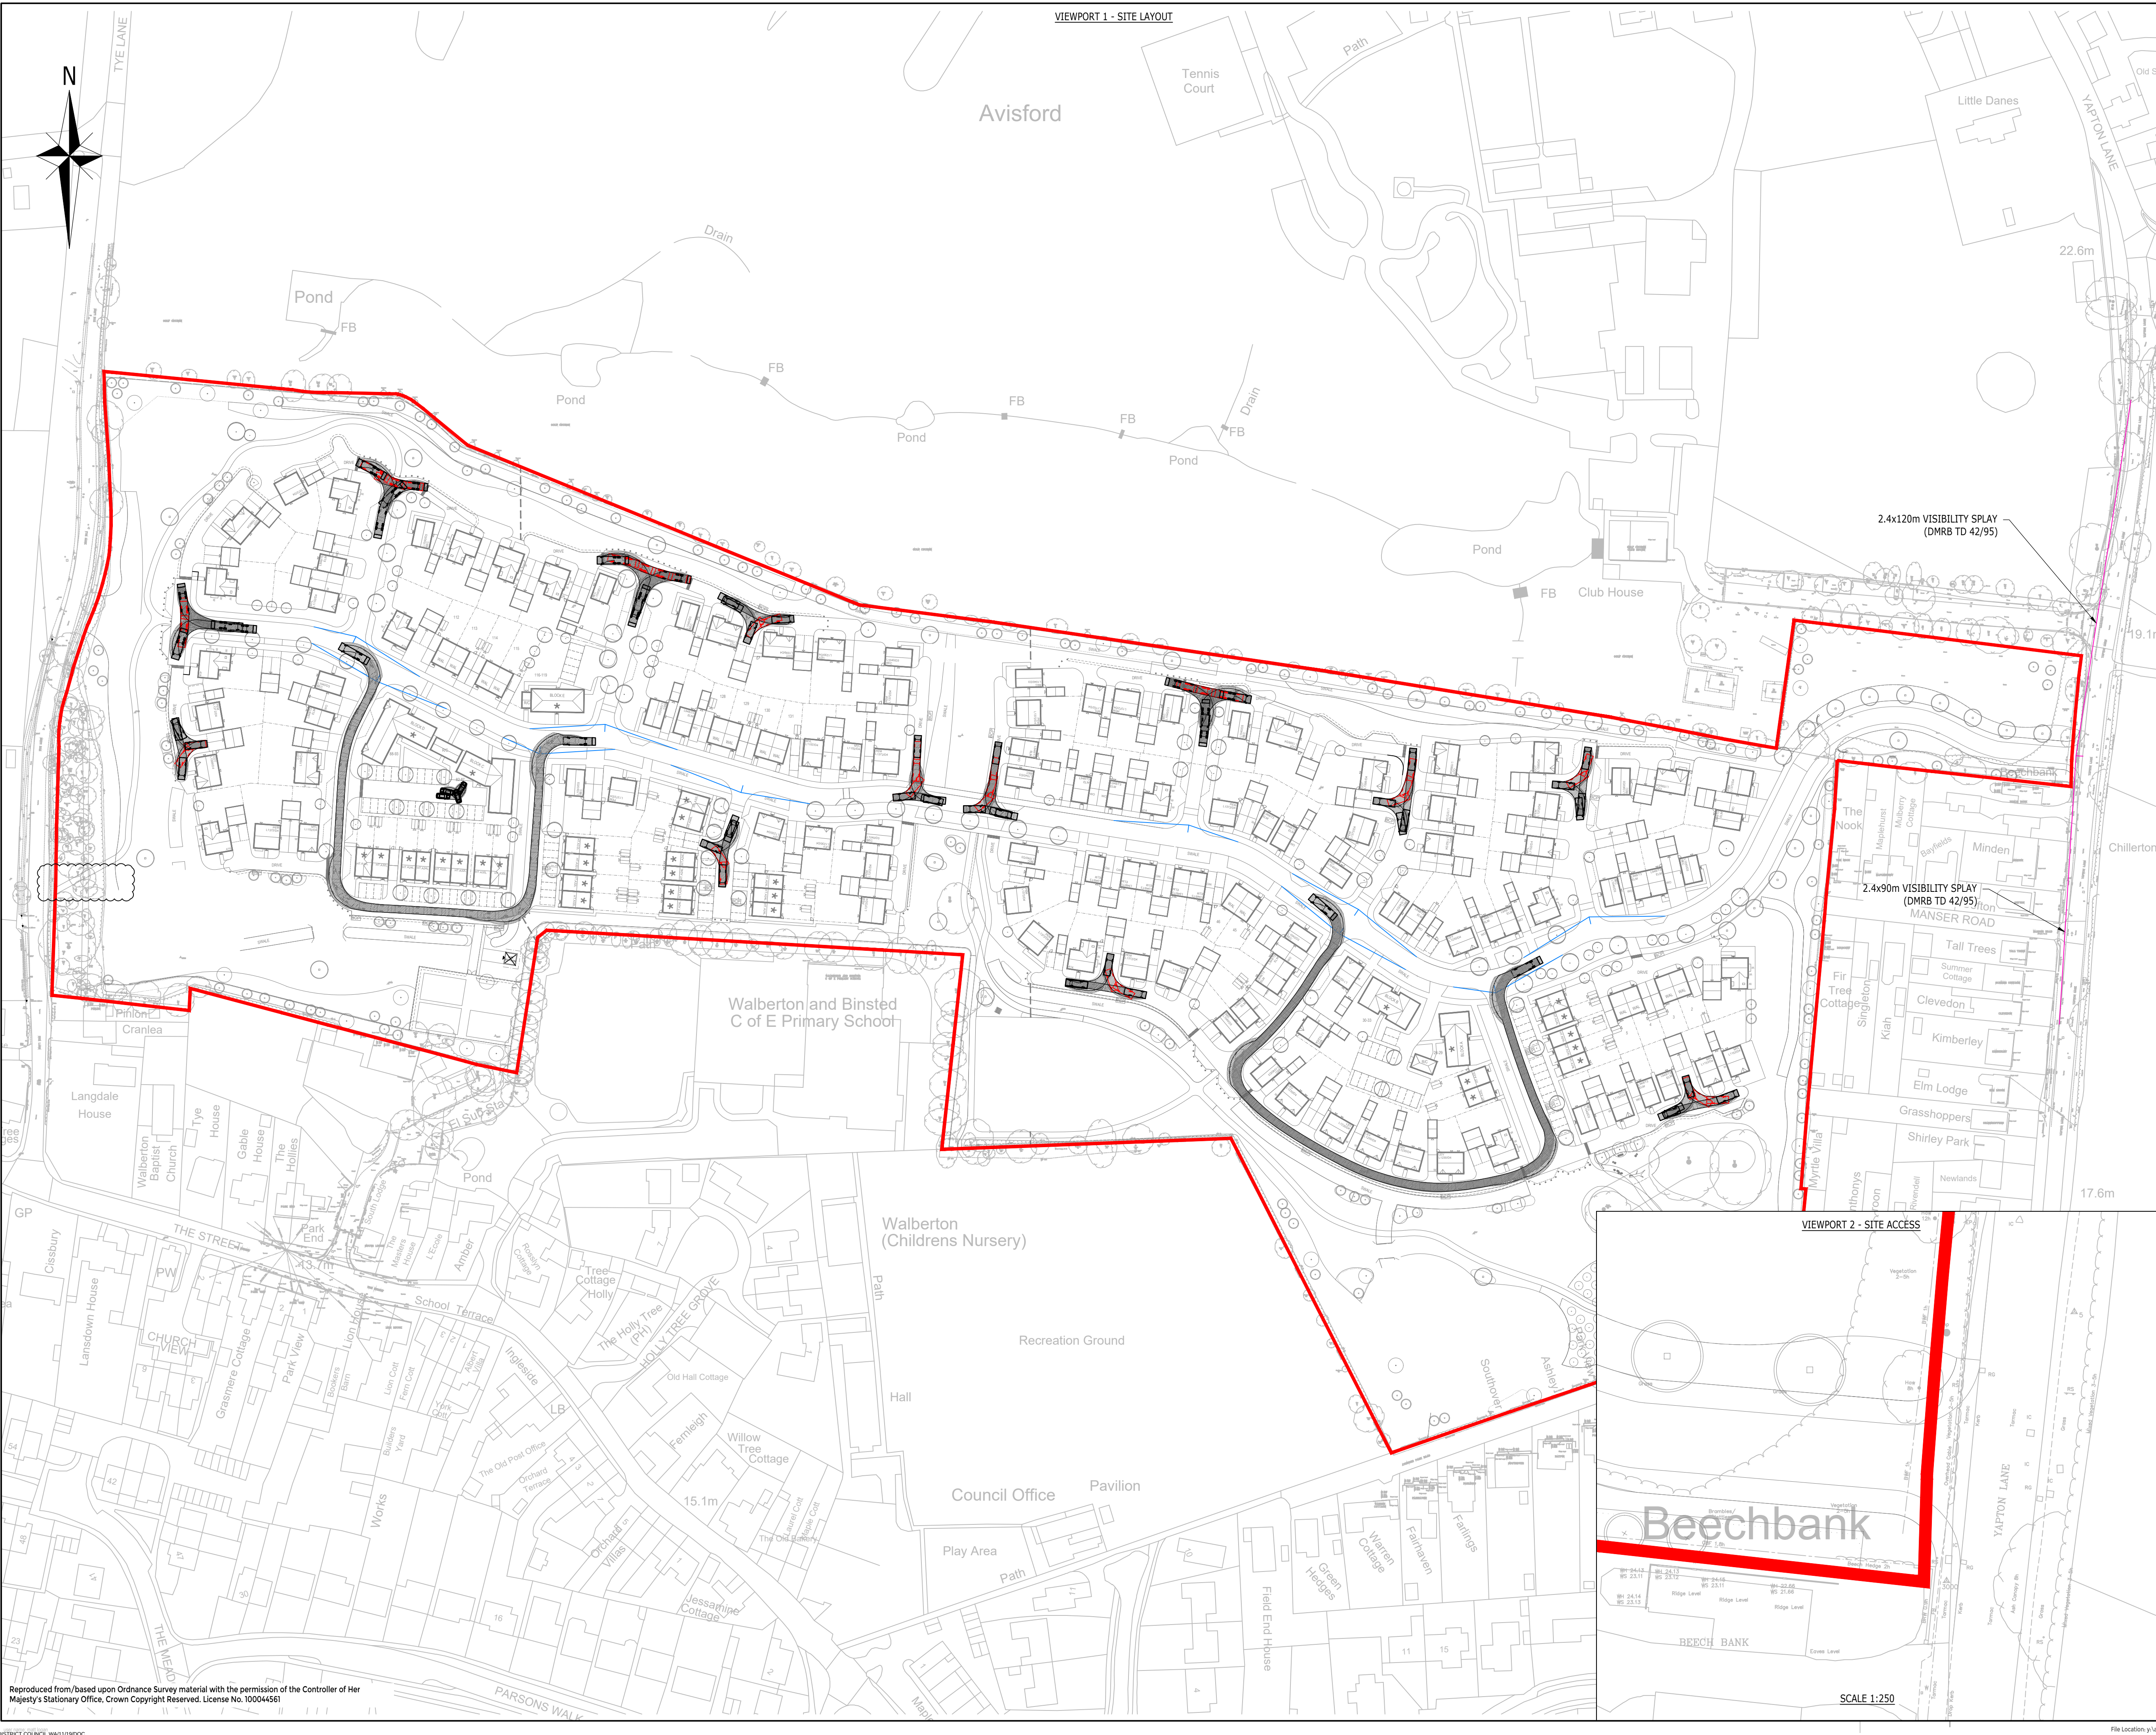

VEHICLE USED:

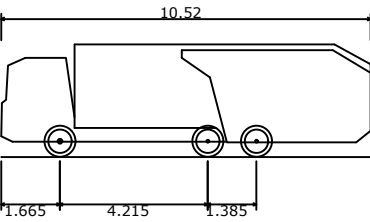

Phoenix 2-23W (with Elite 2 6x4 chassis)
Overall Length 10.520m
Overall Width 2.530m
Overall Body Height 3.211m
Min Body Ground Clearance 0.416m
Track Width 2.530m
Lock to lock time 4.00s
Kerb to Kerb Turning Radius 9.950m

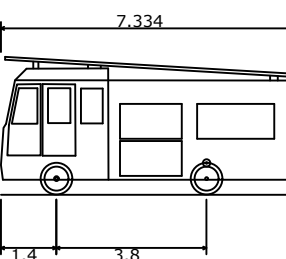

Fire Tender
Overall Length 7.334m
Overall Width 2.286m
Overall Body Height 3.495m
Min Body Ground Clearance 0.380m
Track Width 2.286m
Lock to lock time 5.00s
Kerb to Kerb Turning Radius 8.000m

KEY

- 2.4x25m VISIBILITY SPLOY
- RCP REFUSE COLLECTION POINT

FOR INFORMATION ONLY

E	LAYOUT UPDATED	MSL	3M	G3H	08/02/19
D	LAYOUT UPDATED	KI	KI	G3H	31/01/19
C	FOOTPATH TO TYE LANE ADDED	3M	3M	G3H	18/01/19
B	LAYOUT UPDATED	KI	KI	G3H	15/01/19
A	LAYOUT UPDATED	KI	KI	KM	08/01/19
Rev	Description	Drn	Chk	App	Date

ARDENT CONSULTING ENGINEERS

Third Floor
The Hallmark Building
52-56 Leadenhall Street
London
EC3M 5JE
Tel: 020 7680 4088
Web: www.ardent-ce.co.uk
E-mail: enquiries@ardent-ce.co.uk

Client:

LINDEN HOMES SOUTHERN

Project Title:

LAND EAST OF TYE LANE,
WALBERTON

Drawing Title:

SWEPT PATH ANALYSIS, REFUSE
LOCATIONS AND SITE ACCESS DRAWING

Scale	Date	Designed by	
1:1000	OCT 2018	STC	
Drawn by	Checked by	Approved by	
STC	STC	G3H	
Drawing Number	183240-006		Rev
			E