
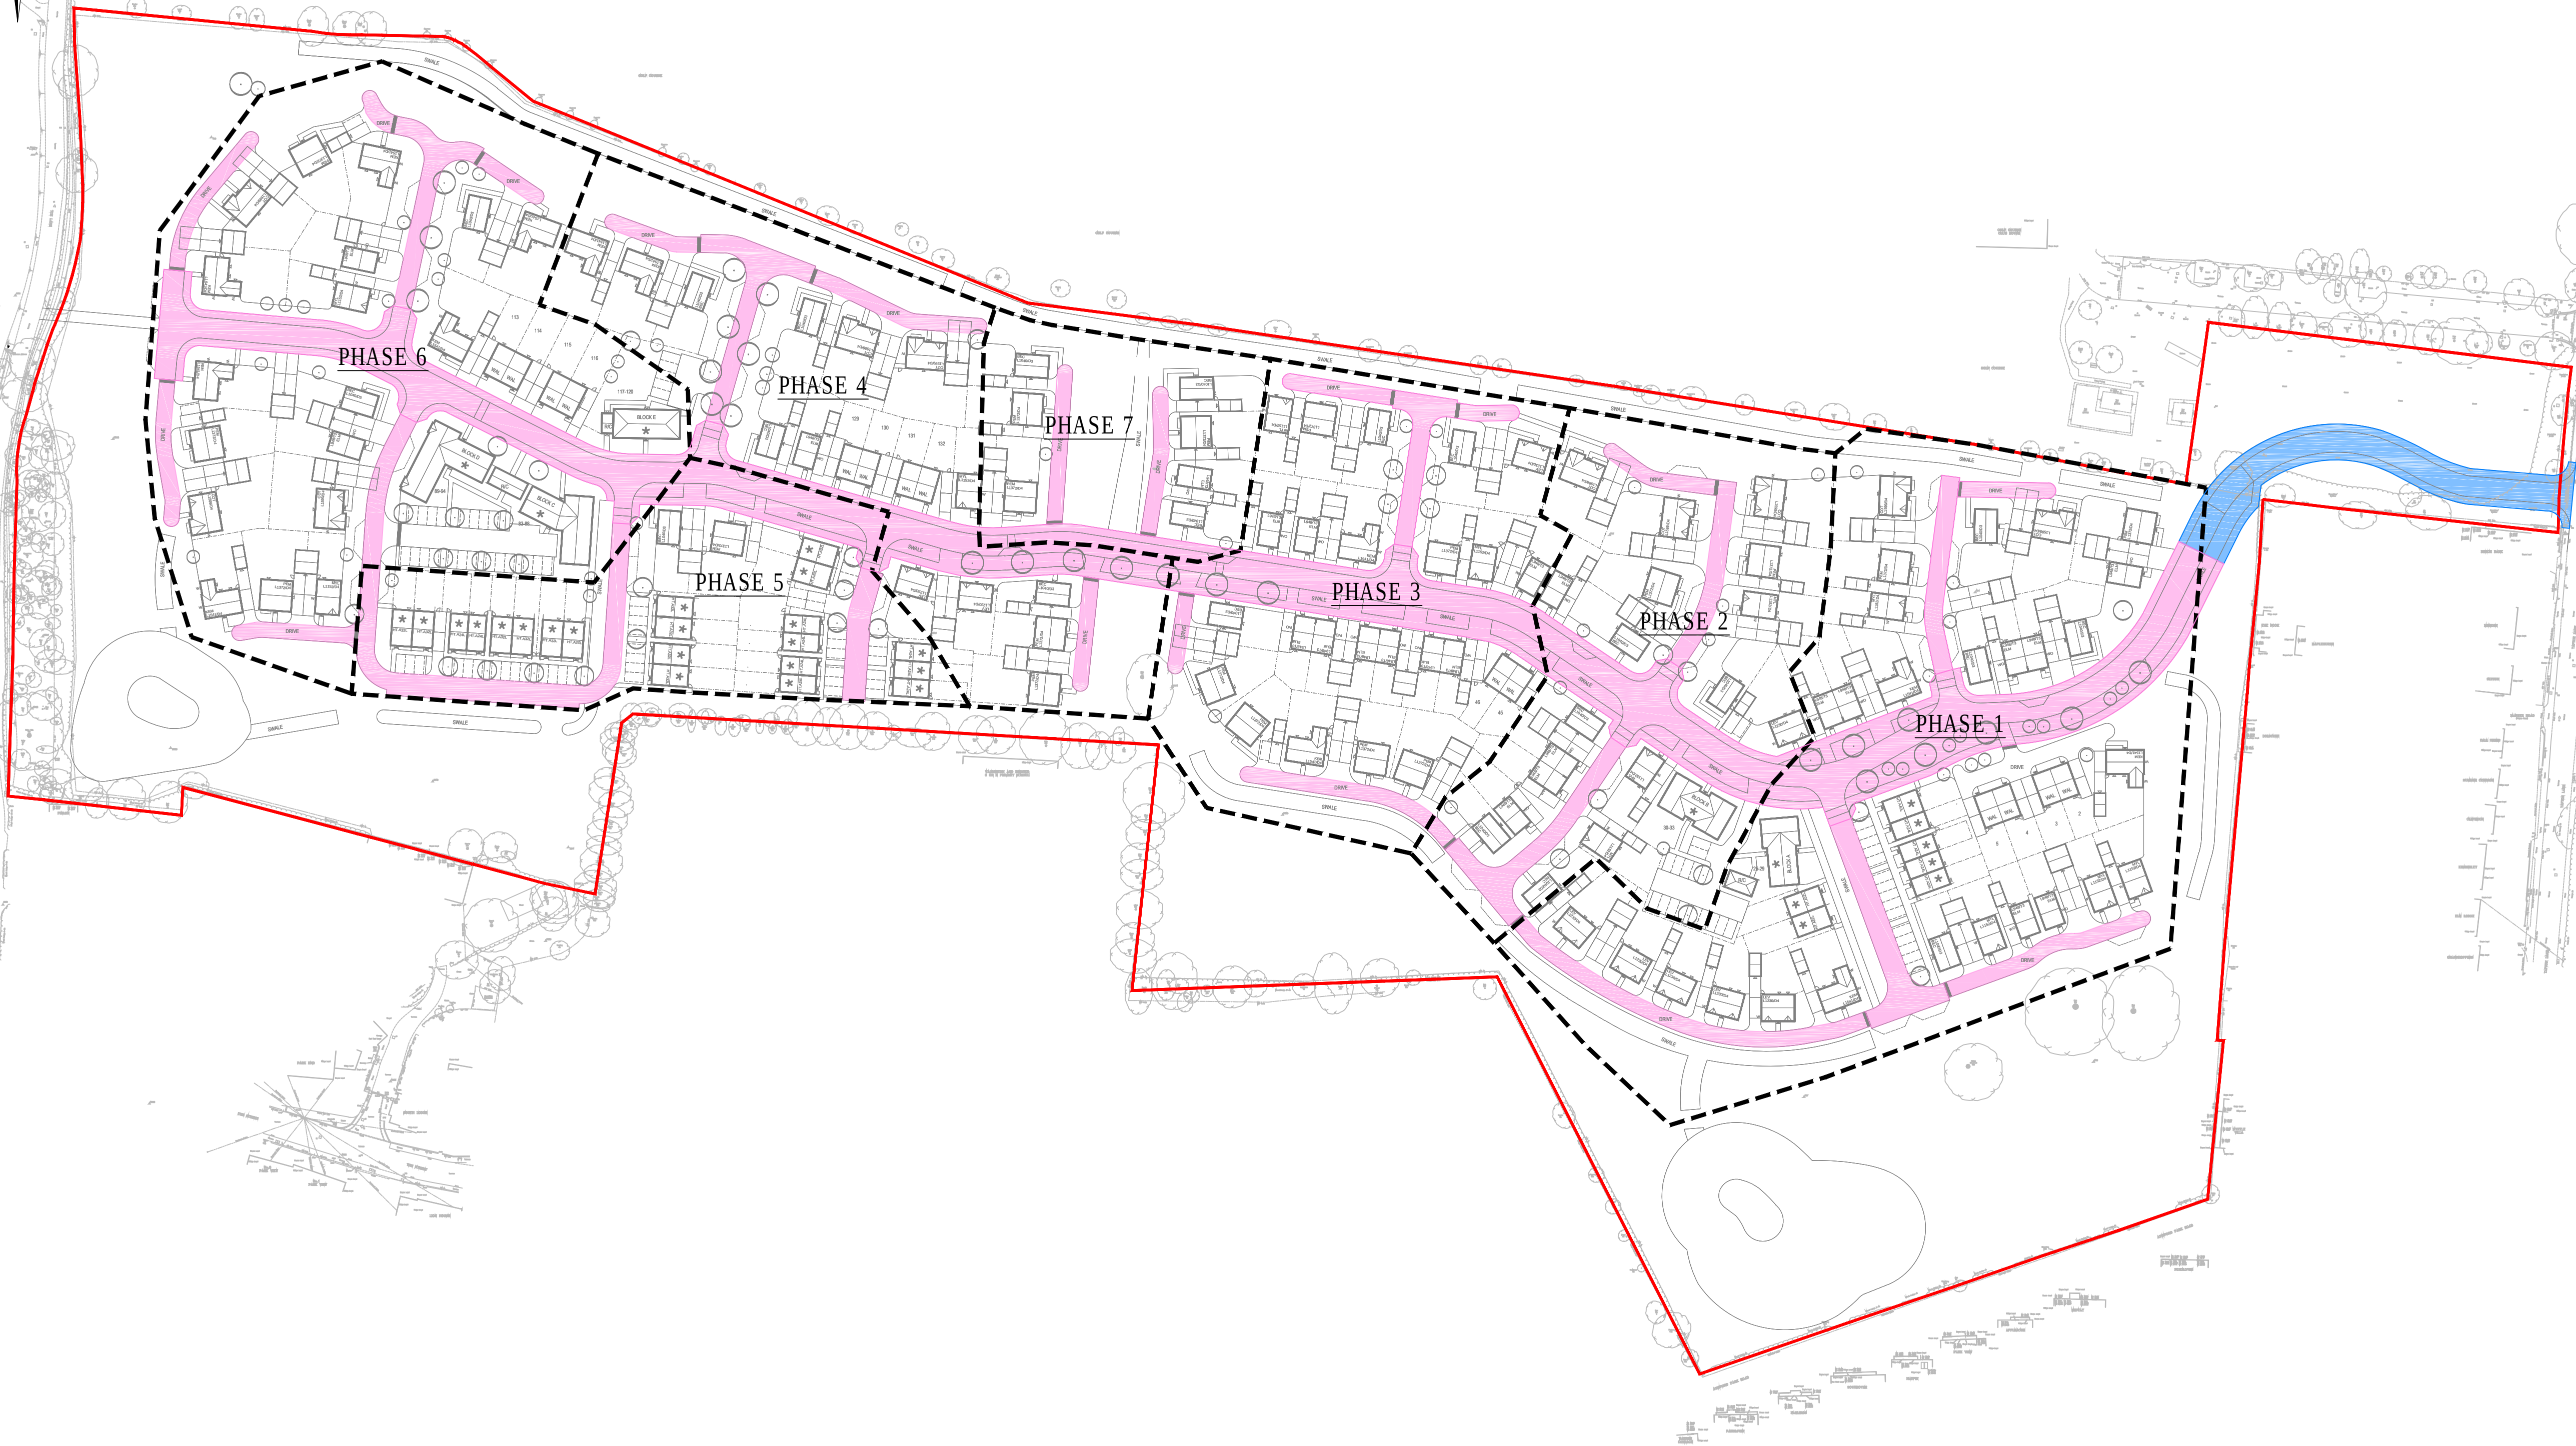


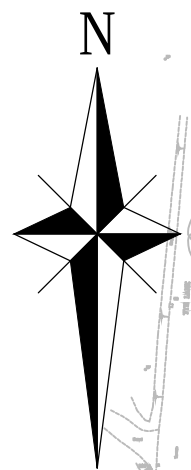

- KEY:
- SITE BOUNDARY
 - FIRST 100m SECTION OF THE ROAD TO BE COMPLETED IN FIRST 8 WEEKS TIME BEFORE PHASE 1 START
 - ROAD AND DRIVEWAYS TO BE FULLY SERVICED IN 24 WEEKS

FOR INFORMATION ONLY

Rev	Description	Dn	Chk	App	Date
-----	-------------	----	-----	-----	------

ARDENT CONSULTING ENGINEERS

Third Floor
The Hallmark Building
52-56 Leadenhall Street
London
EC3M 5JE

worksafe consultant

www.amsatd.com

SSIP

REGISTERED

Tel: 020 7680 4088

Web: www.ardent-ce.co.uk

E-mail: enquiries@ardent-ce.co.uk

Client:
LINDEN HOMES SOUTHERN

Project Title:
**LAND EAST OF TYE LANE,
WALBERTON**

Drawing Title:
**PROPOSED CONSTRUCTION
PHASING PLAN**

A1 Scale	Date	Designed by
1:1000	NOV 2018	KI
Drawn by	Checked by	Approved by
KI	AP	KM

Drawing Number	Rev
183240-008	-

Reproduced from/based upon Ordnance Survey material with the permission of the Controller of Her Majesty's Stationary Office, Crown Copyright Reserved. License No. 100044561

File Location: y:\ardent\projects\183240 - land east of tye lane, walberton\technical\acad\drawings\183240-008.dwg