




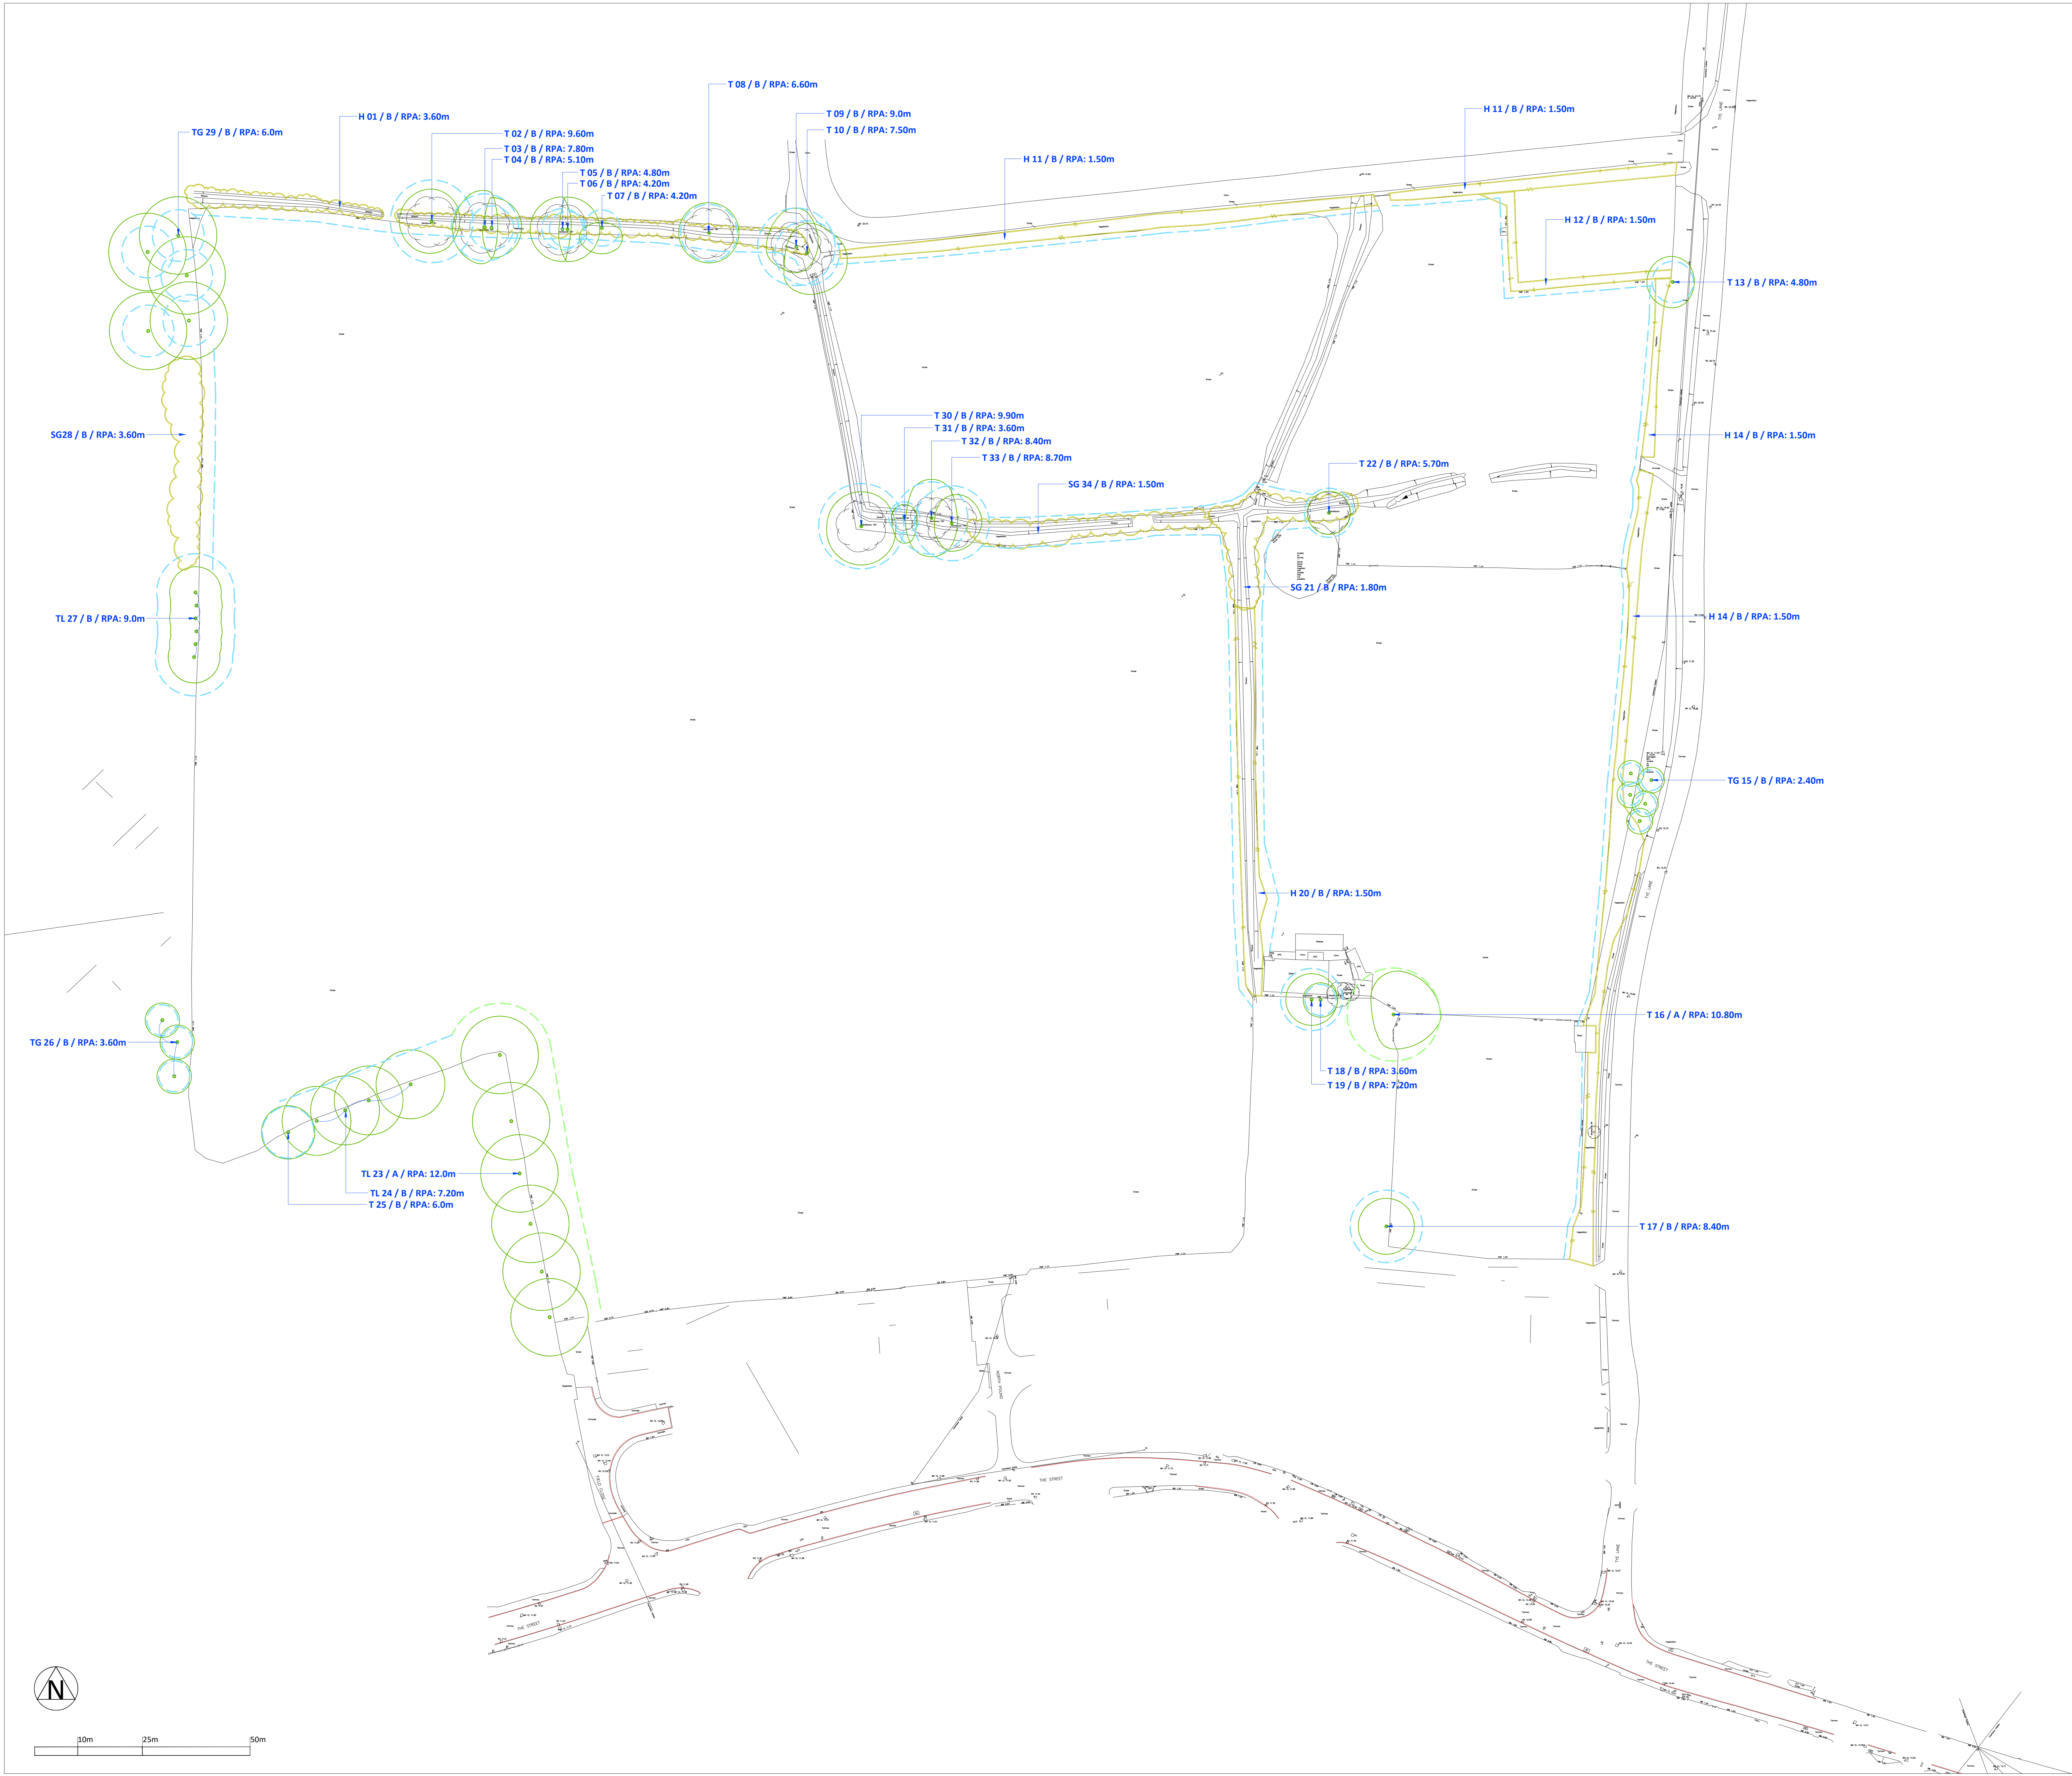


KEY

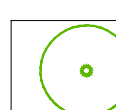


Existing Tree Specimens

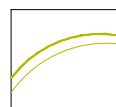

Existing Shrub Groups

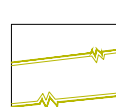


Existing Hedgerows

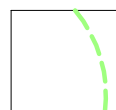

Category A Trees
Existing trees (root protection areas) assessed to be 'Category A' - high quality and value.



Category B Trees
Existing trees (root protection areas) assessed to be 'Category B' - moderate quality and value.

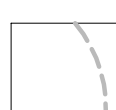

Category C Trees
Existing trees (root protection areas) assessed to be 'Category C' - low quality and value.

NOTES

Refer to accompanying Existing Tree Schedule for further details.
The original of this drawing was produced in colour - a monochrome copy should not be relied upon.
The information contained within this drawing and accompanying Existing Tree Schedule is not intended as a safety audit and should not be interpreted as such.
It is recommended all Ash trees are regularly (annually) inspected for any signs of Ash dieback (Hymenochaeta fraxinea).

REV	DESCRIPTION	DATE	INITIALS
01	Site block updated	08/03/2018	



Ramsay & Co
Landscape Architecture

The Studio, 68 Cuckfield Road, Hurstpierpoint, West Sussex, BN6 9SB
T: 01273 834 198 M: 07973 770047 E: landscape@ramsayandco.com

Project Title:
Land West of Tye Lane, Walberton, West Sussex
David Wilson Homes
Drawing Title:
Tree Constraints Drawing

Scale: 1:500@A0
Drawing Number: RCo 232 / 01
Date: 13-03-18
Drawn: AR
Revision: 01