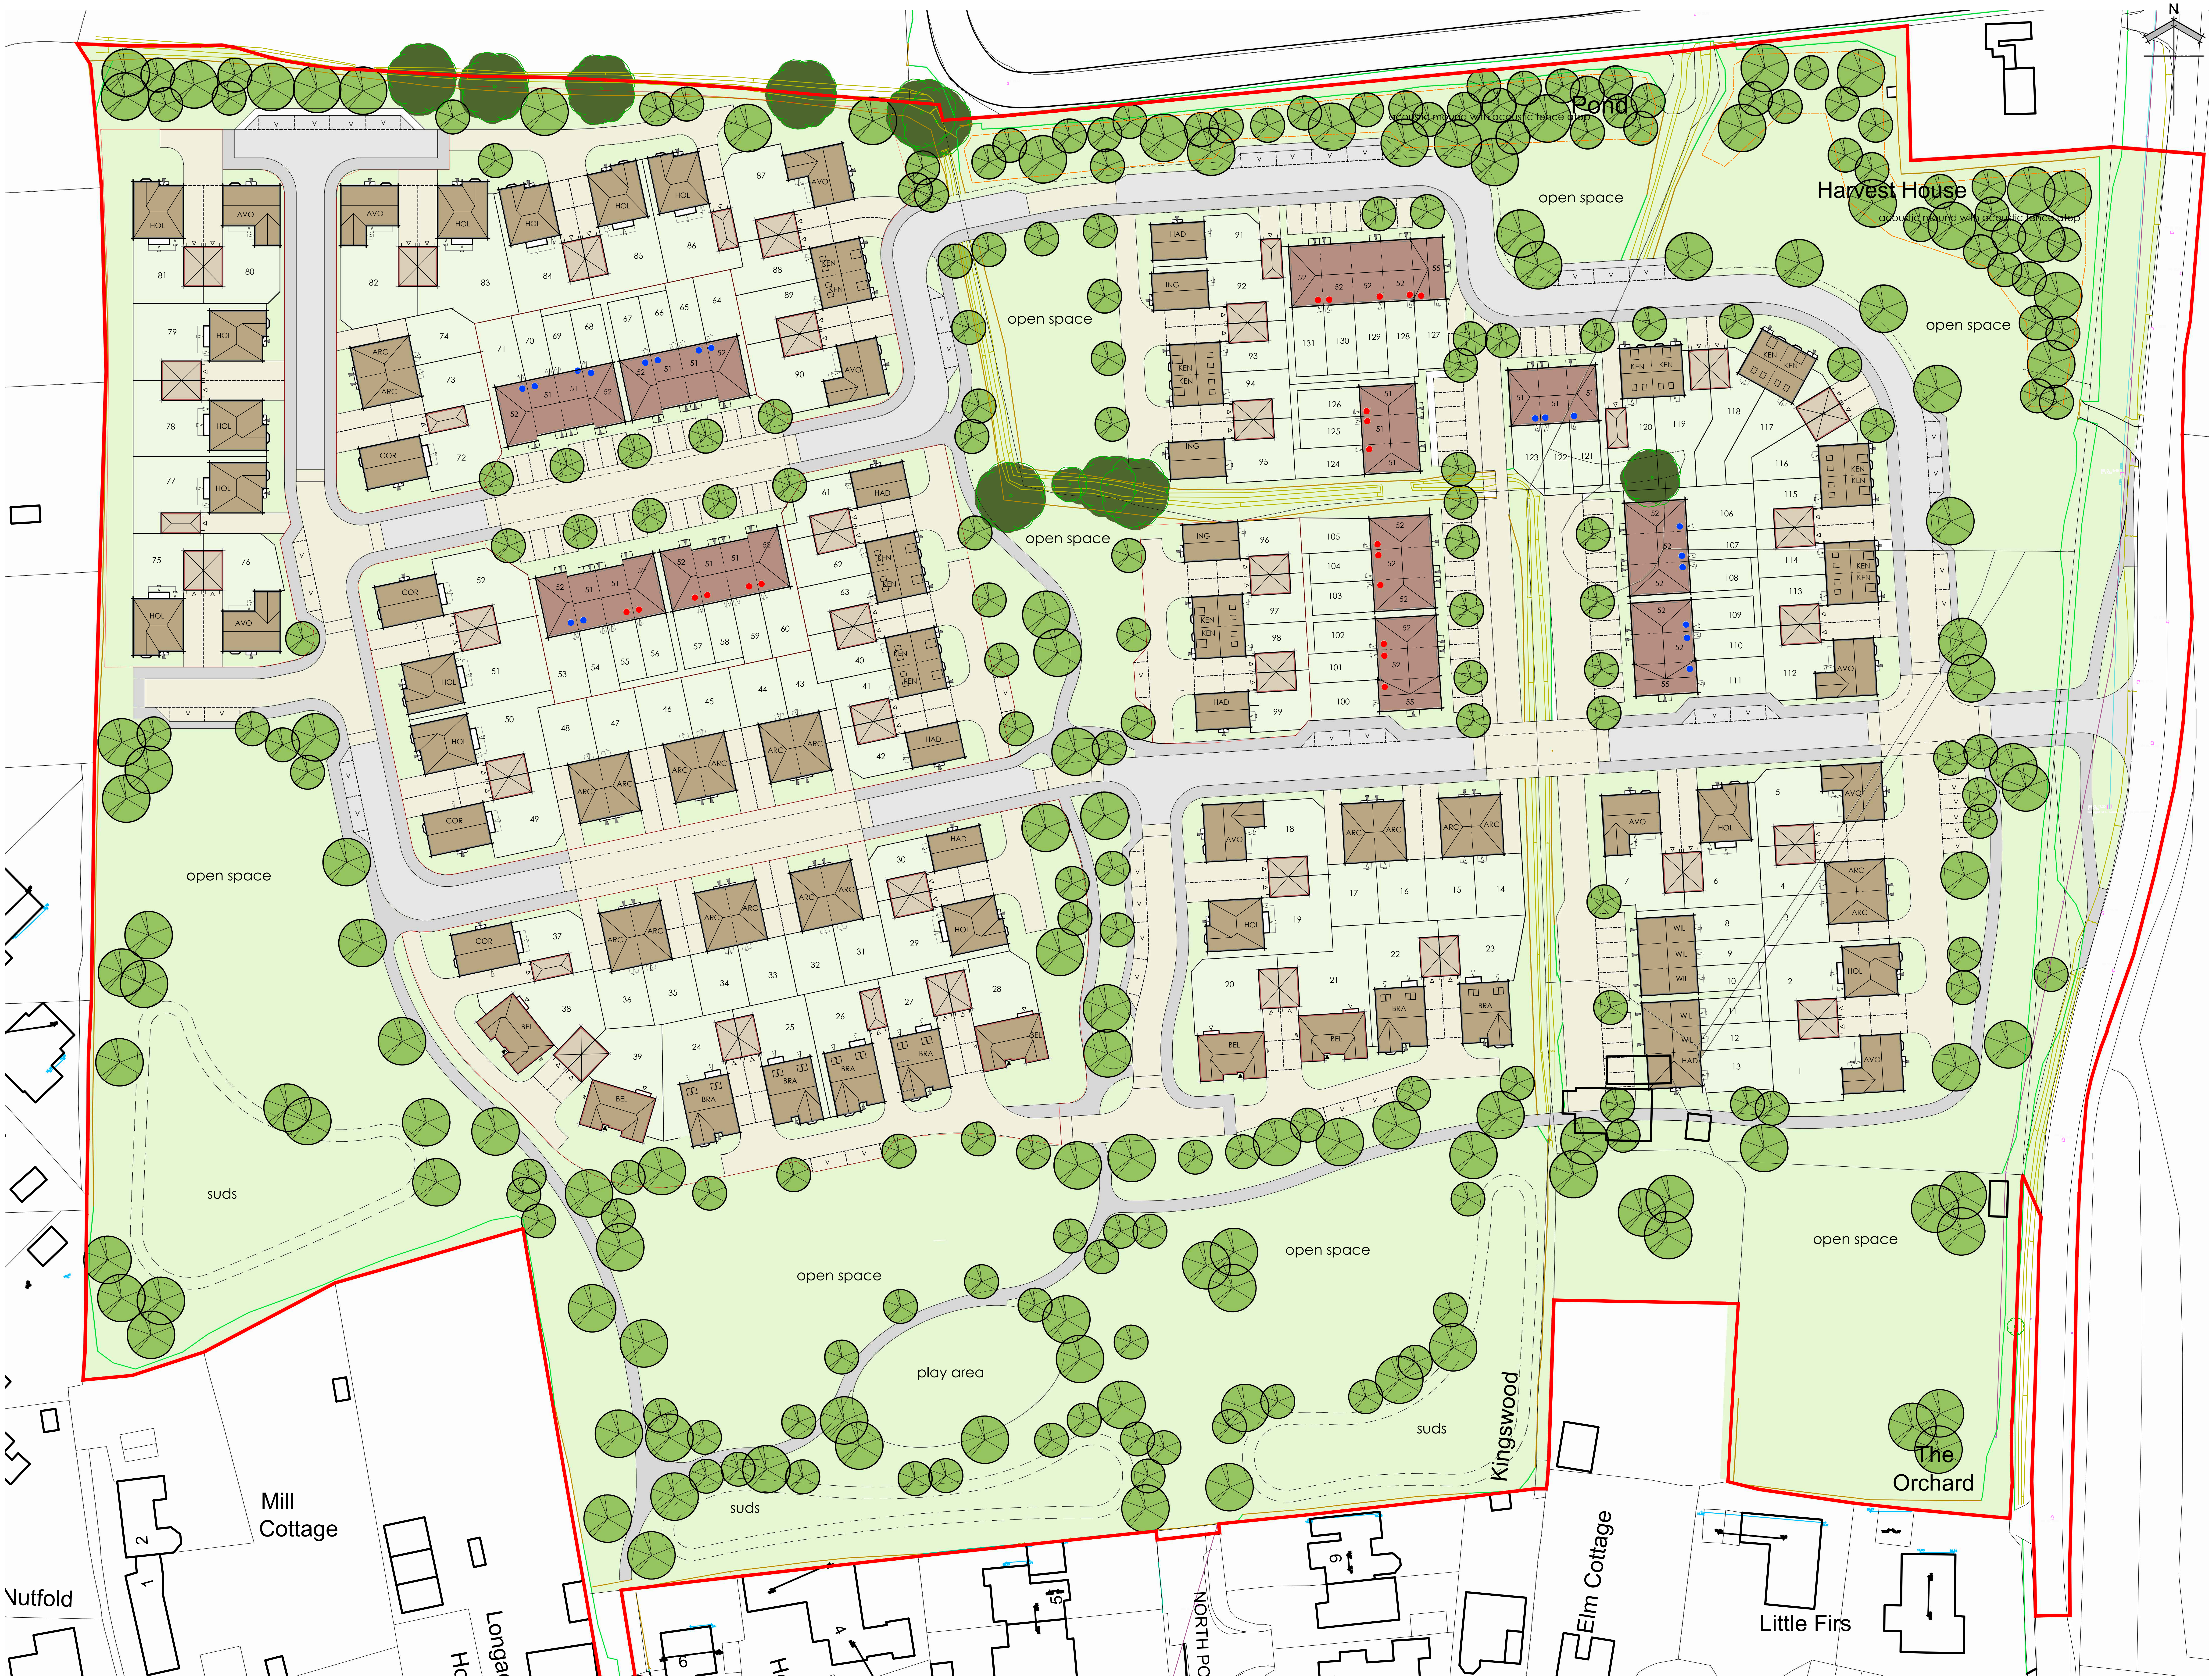

© This drawing and the works depicted contains information that is the copyright of Carlton Design Partnership Ltd. This drawing may also contain copyrighted information of third parties. This drawing or part thereof may not be reproduced, re-used or altered except with the written permission of the originators. No liability will be accepted for amendments made by third parties. Scaled measurements must not be taken from this drawing, other than for planning purposes. Any discrepancy or disparity must be notified to the originator in writing. This drawing may contain Ordnance Survey Data that is subject to Crown Copyright. All Rights reserved.

Rev	Date	Drawn	Checked
A	21/12/21	PH	

PROPOSED TREES & RED LINE AMENDED
ISSUED FOR PLANNING

Project:
TYE LANE
WALBERTON
WEST SUSSEX

Drawing Title:
SITE LAYOUT
SCHEME 5

DAVID WILSON HOMES
WHERE QUALITY LIVES

carlton
design partnership
Selwyn House, 32a Castle Way, Southampton, SO14 2AW
023 8011 8866 www.carltondesignpartnership.com

1:500
@A1
0 5 10 15 20 25m

Drg No: 210824/CSL
Rev: A

ARUN DISTRICT COUNCIL WA/127/21/OUT

X:\CURRENT PROJECTS\BARRATT SOUTHAMPTON\TYE LANE WALBERTON\SITE LAYOUT\SITE LAYOUT 9