




FRONT ELEVATION

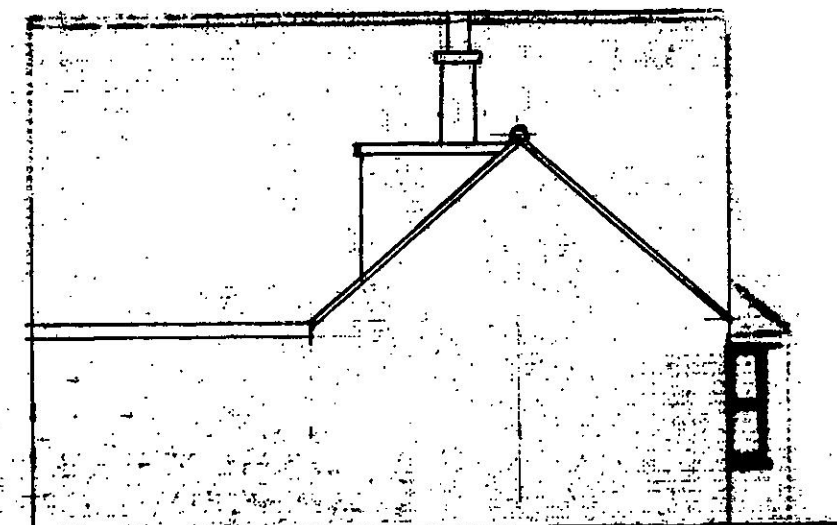

SIDE ELEVATION

NOTES

ROOF - Aspire the roof to gable end

WALLS - White painted render finish to match with plain concrete the existing structure

WINDOWS/DOORS - White framed PVC double glazed units

HATPINS (FORMERLY ASHLEY)
AVISFORD PARK ROAD
WALBERTON PO18 0AP
FOR MRS. S. CLEALL



REAR ELEVATION

EXISTING ELEVATIONS

1/100

MJ EWINS 23 JAN 2013