


Proposed front rooflights



FRONT ELEVATION

Proposed rear dormer

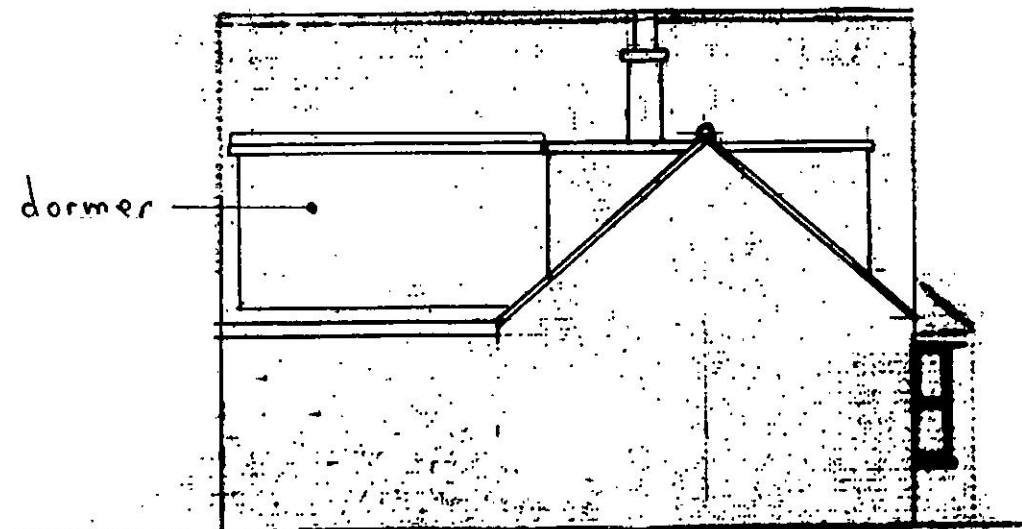

SIDE ELEVATION

NOTES

ROOF - REINFORCE ROOF TO SUPPORT

WALLS - STONE POINTED BRICKWORK TO MATCH EXISTING WITH POINTED BRICKWORK TO MATCH EXISTING

WINDOWS - 10mm double PVC double glazed units



REAR ELEVATION

HATPINS (FORMERLY ASHLEY)
AVISFORD PARK ROAD
WALBERTON PO18 0AP
FOR MRS. S. CLEALL

PROPOSED ELEVATIONS

1/100

MJ EWINS 23 JAN 2013