



PROPOSED ~~ALTERED~~
GABLE ELEVATIONS

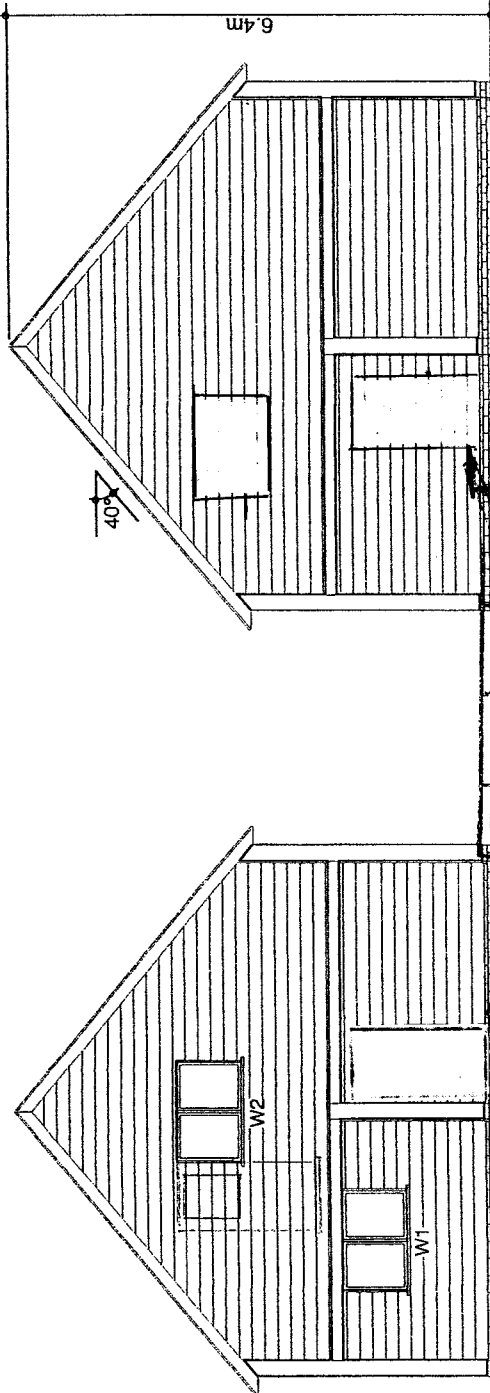

LEFT GABLE ELEVATION

~~PROPOSED~~
STANDARD
DOOR 76cm x
84 cm

RIGHT GABLE
ELEVATION

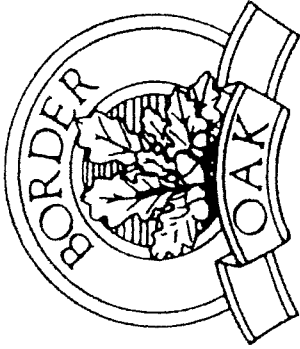

: Garage

FOR: Mr Matthews

AT: Little Box Cottage
Walberton Green
Arundel
West Sussex
BN18 0AT

~~TYPE 73 GCAT 1100~~

DATE: January 2022

Notes:

Roof : Slate tiles
Walls : Feather edge weather boarded panels
Structure : Traditionally jointed & pegged oak frame
Plinth : Brickwork