


Figured dimensions only are to be used. All dimensions to be checked on site. Differences between drawings and between drawings and specification or bills of quantities to be reported to JJR Designs Ltd © This drawing is prepared for the application for:



1. Planning permission
2. Building Regulation Permission

on behalf of the applicant named below and for no other purpose.
The copyright of the drawing and design remains JJR Designs Ltd.
All copies are only for information about the application, they may not be used for any other purpose without the express written permission of JJR Designs Ltd.


Revisions:

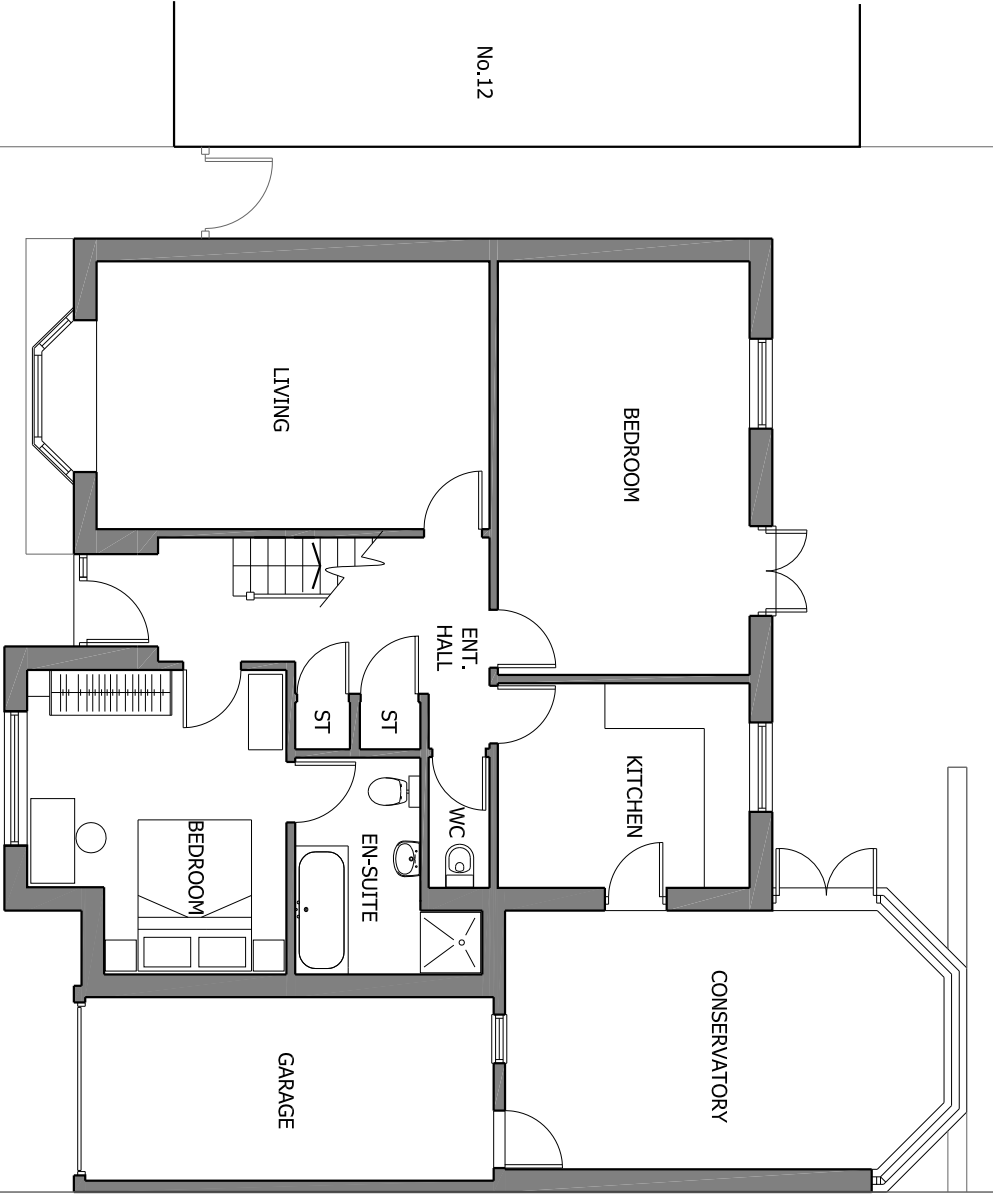

PROPOSED GROUND FLOOR PLAN

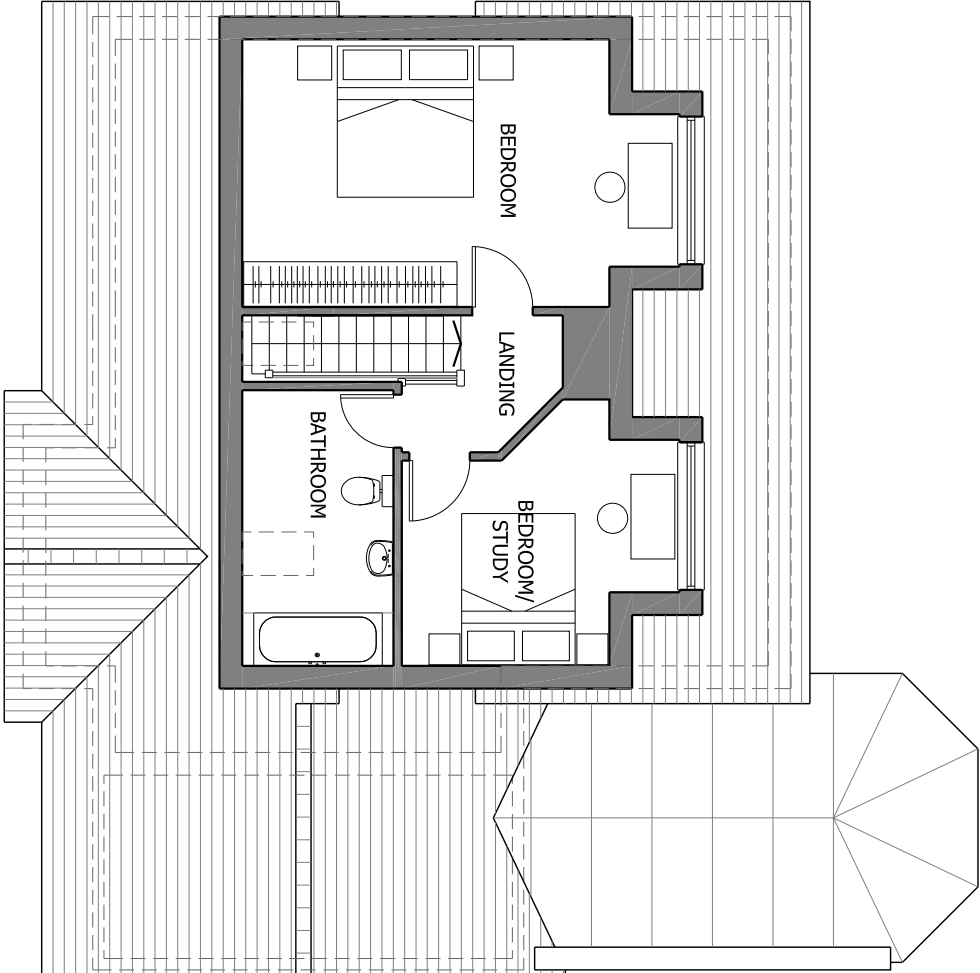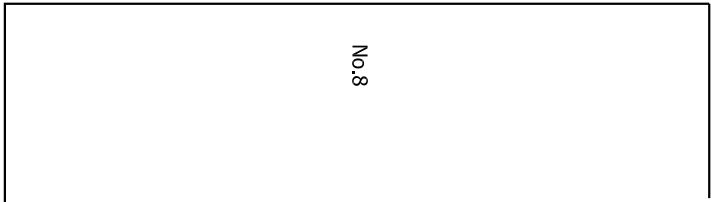

PROPOSED FIRST FLOOR PLAN

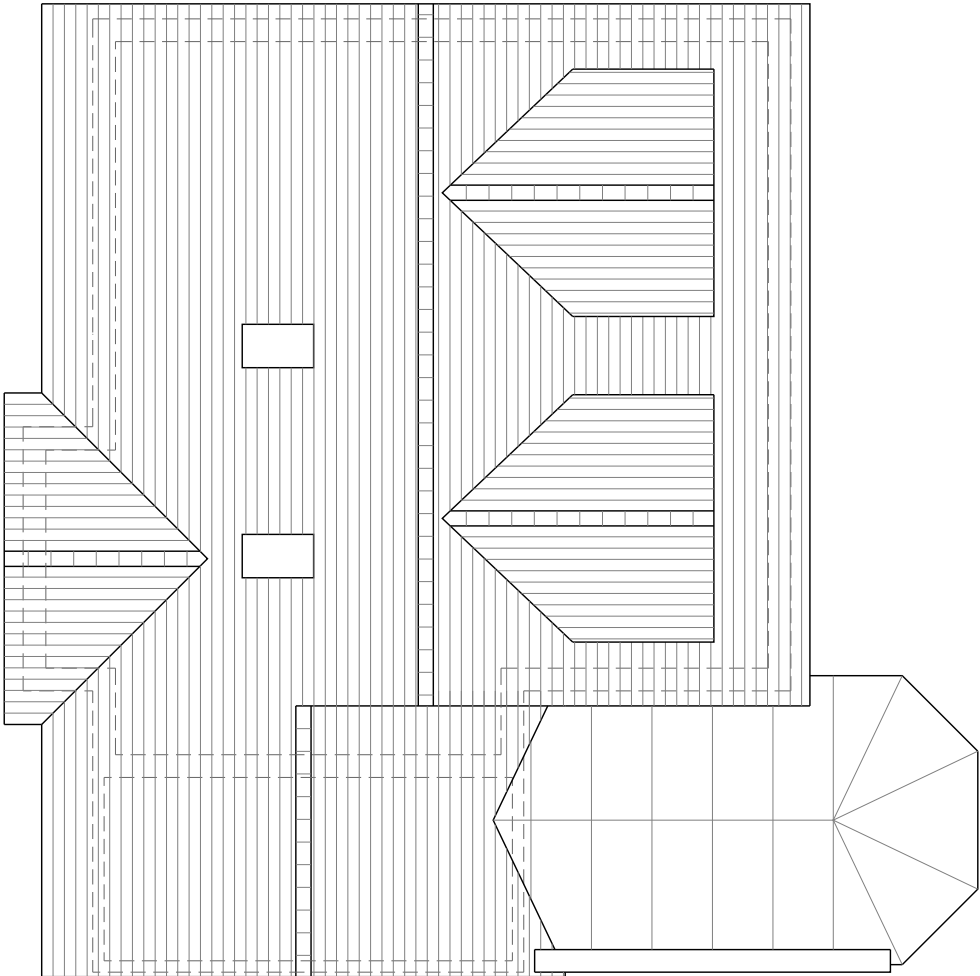

PROPOSED ROOF PLAN



Drayton House,
Drayton Lane,
Chichester
West Sussex,
PO20 2EW
TEL: 01243 832293

Architectural
Services
Planning
Building Regs
On Site Supervision
Landscape Design

e-mail: info@jjrdesigns.com

Client:

SARAH BARNETT

Project:

10 PARSONS WALK WALBERTON ARUNDEL

Drawing Title:

PROPOSED PLANS

Issue status:						
Outline proposals	☐	Production information		☐	Scheme design	☐
Tender drawing	☐	Detail design		☐	Contract drawing	☐
Scale:	Drawn:	Checked:	Approved:		Date:	
1:100					27.02.2012	
Job No:	1143		Drawing No:	101		Revision: