



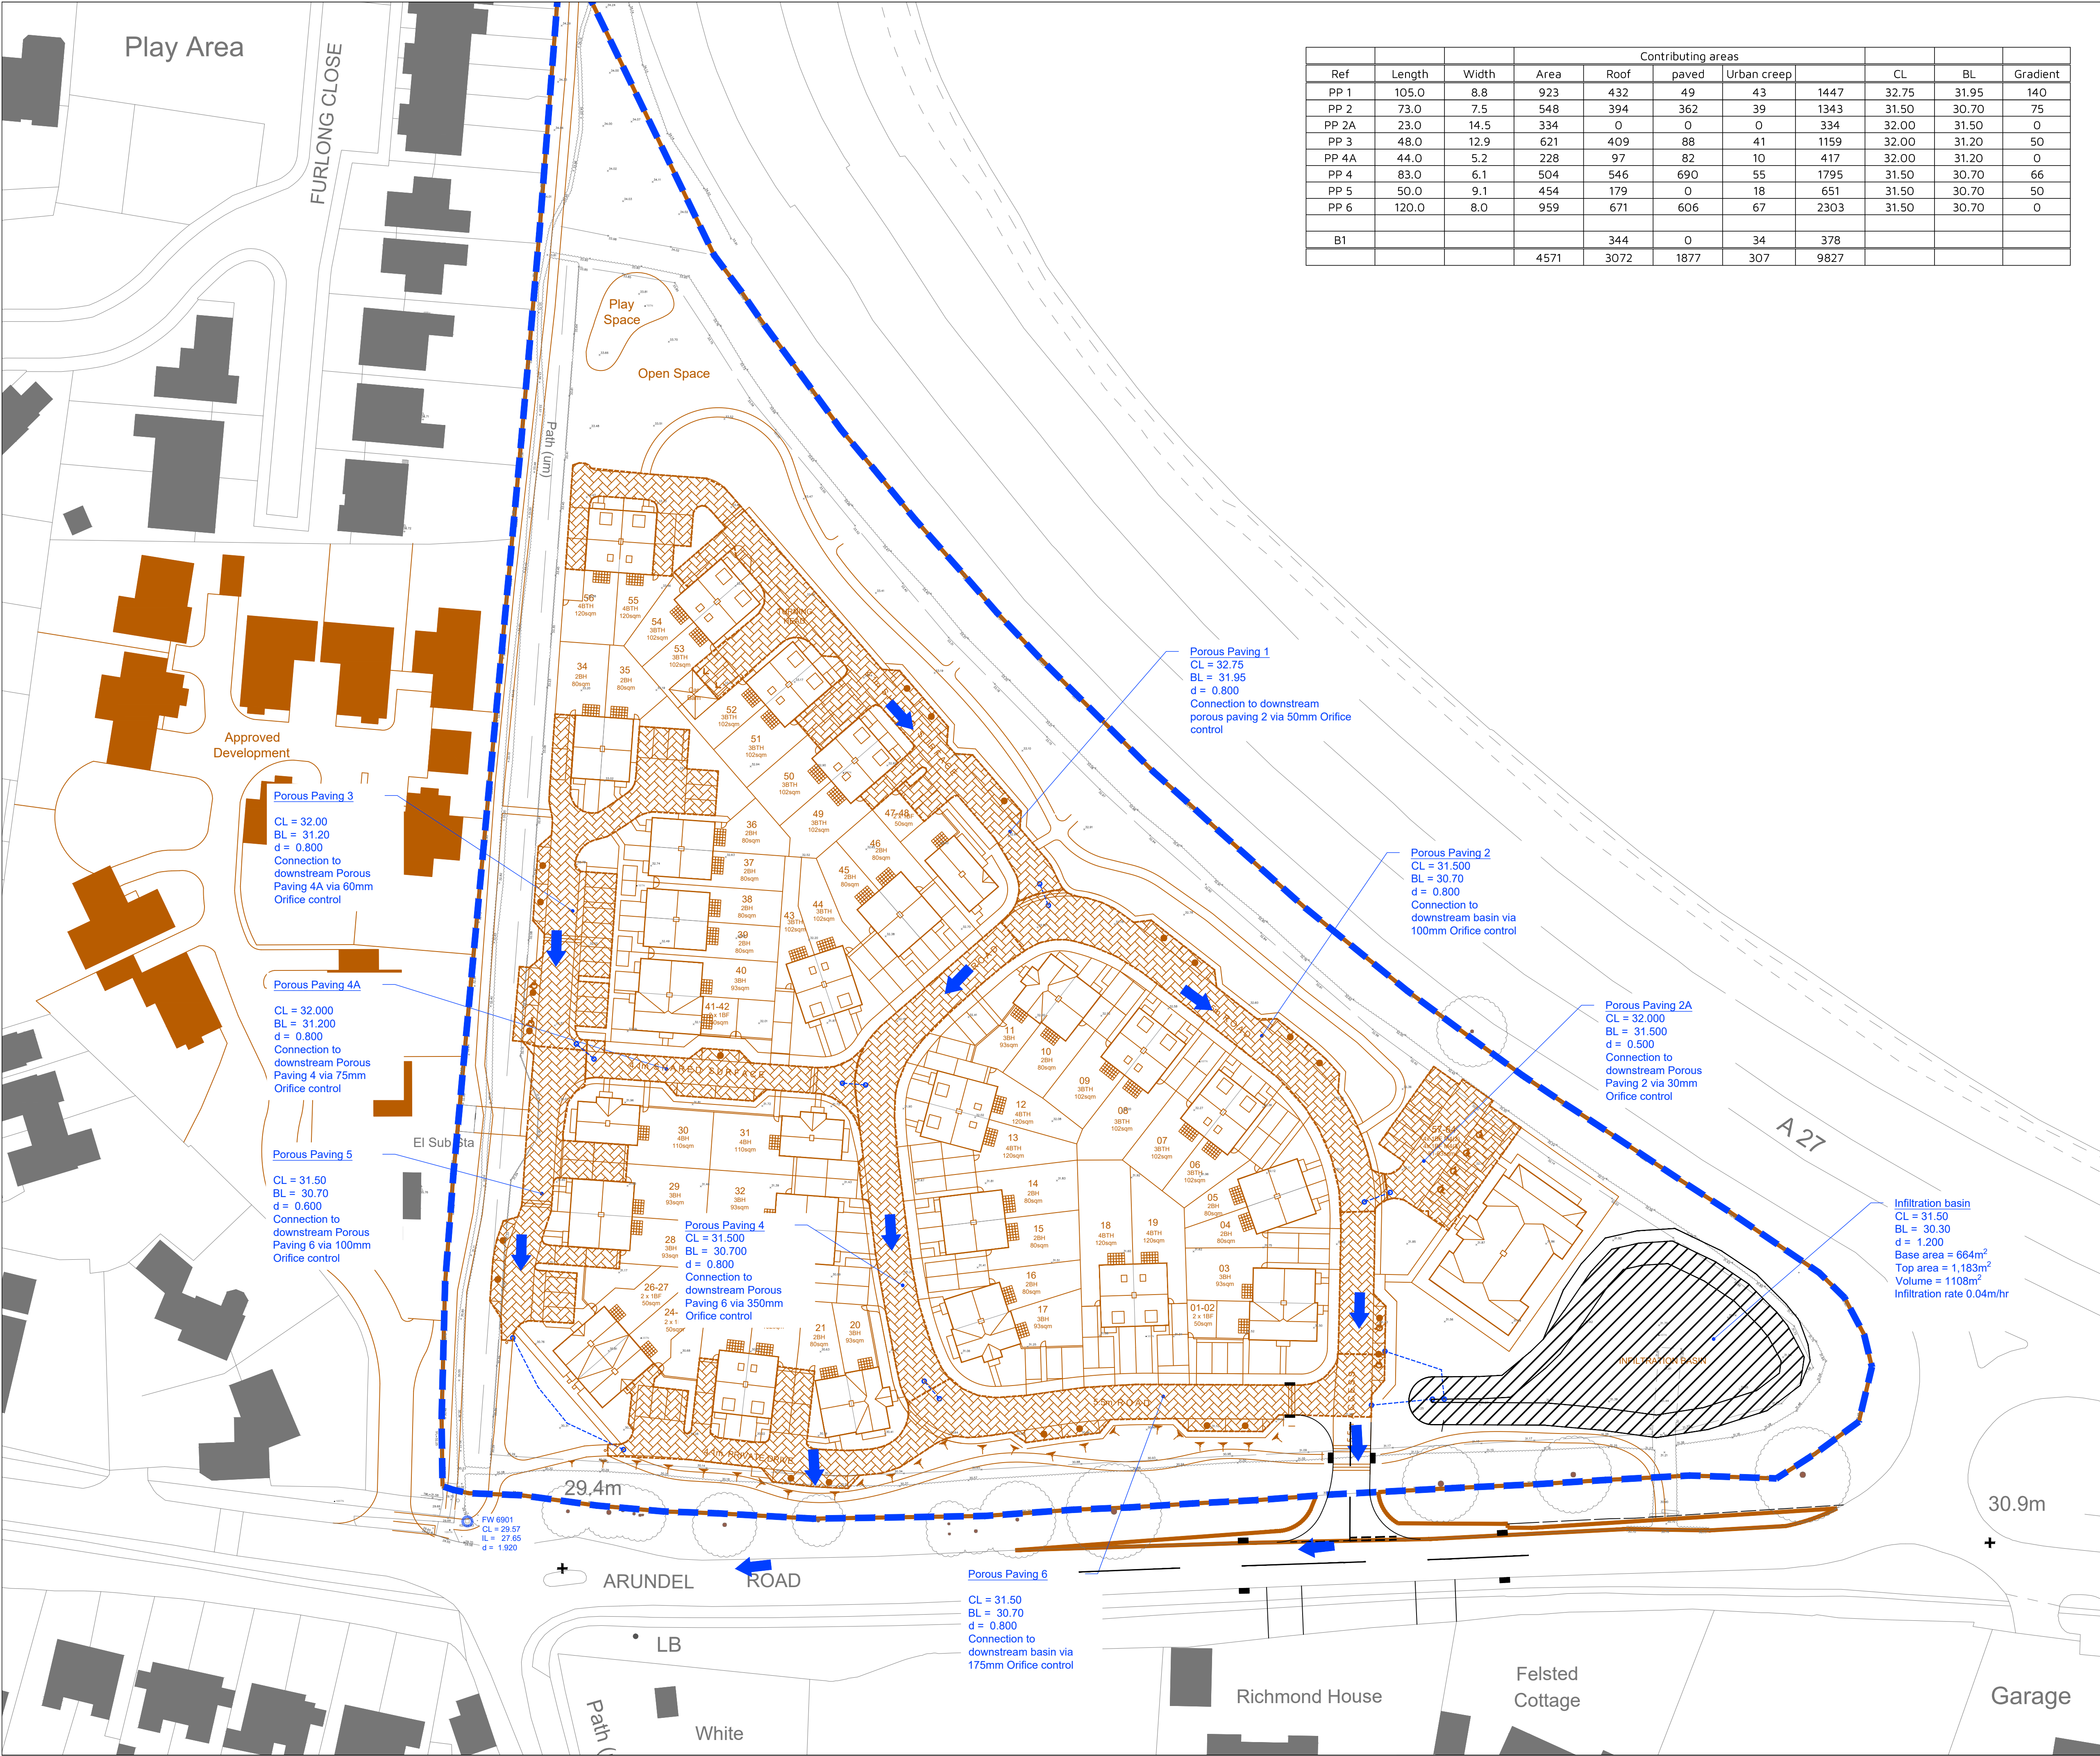

			Contributing areas							
Ref	Length	Width	Area	Roof	paved	Urban creep		CL	BL	Gradient
PP 1	105.0	8.8	923	432	49	43	1447	32.75	31.95	140
PP 2	73.0	7.5	548	394	362	39	1343	31.50	30.70	75
PP 2A	23.0	14.5	334	0	0	0	334	32.00	31.50	0
PP 3	48.0	12.9	621	409	88	41	1159	32.00	31.20	50
PP 4A	44.0	5.2	228	97	82	10	417	32.00	31.20	0
PP 4	83.0	6.1	504	546	690	55	1795	31.50	30.70	66
PP 5	50.0	9.1	454	179	0	18	651	31.50	30.70	50
PP 6	120.0	8.0	959	671	606	67	2303	31.50	30.70	0
B1				344	0	34	378			
			4571	3072	1877	307	9827			

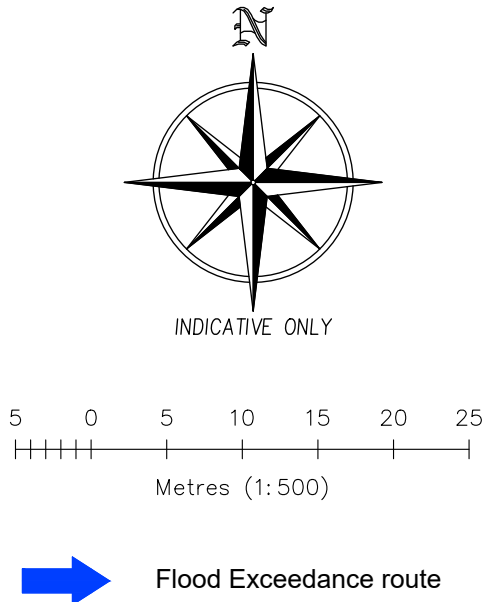

P4	Exceedance routes added	27.04.26	CS
P3	Amended layout	05.03.26	CS
P2	Amended to suit LLFA comments	27.09.24	CS
P1	First issue	28.05.24	CS
REV	AMENDMENTS	DATE	CHK
Client HARLEQUIN DEVELOPMENTS			
Project LAND NORTH OF ARUNDEL ROAD FONTWELL			
Title DRAINAGE STRATEGY PLAN			
Dwg 33186-D-02	Rev P4	Scale 1:500	Date 28.05.24
Eclipse House, Eclipse Park, Sittingbourne Road Maidstone, Kent. ME14 3EN t: 01622 776226 e: info@dhaplanning.co.uk			
f: 01622 776227 w: www.dhaplanning.co.uk			
CAD Reference:			A1