CDM 2015 Health & Safety Information

This information relates only to 'Significant Hazards' identified on this drawing and is to be read in conjunction with the Designer's Hazard Register.

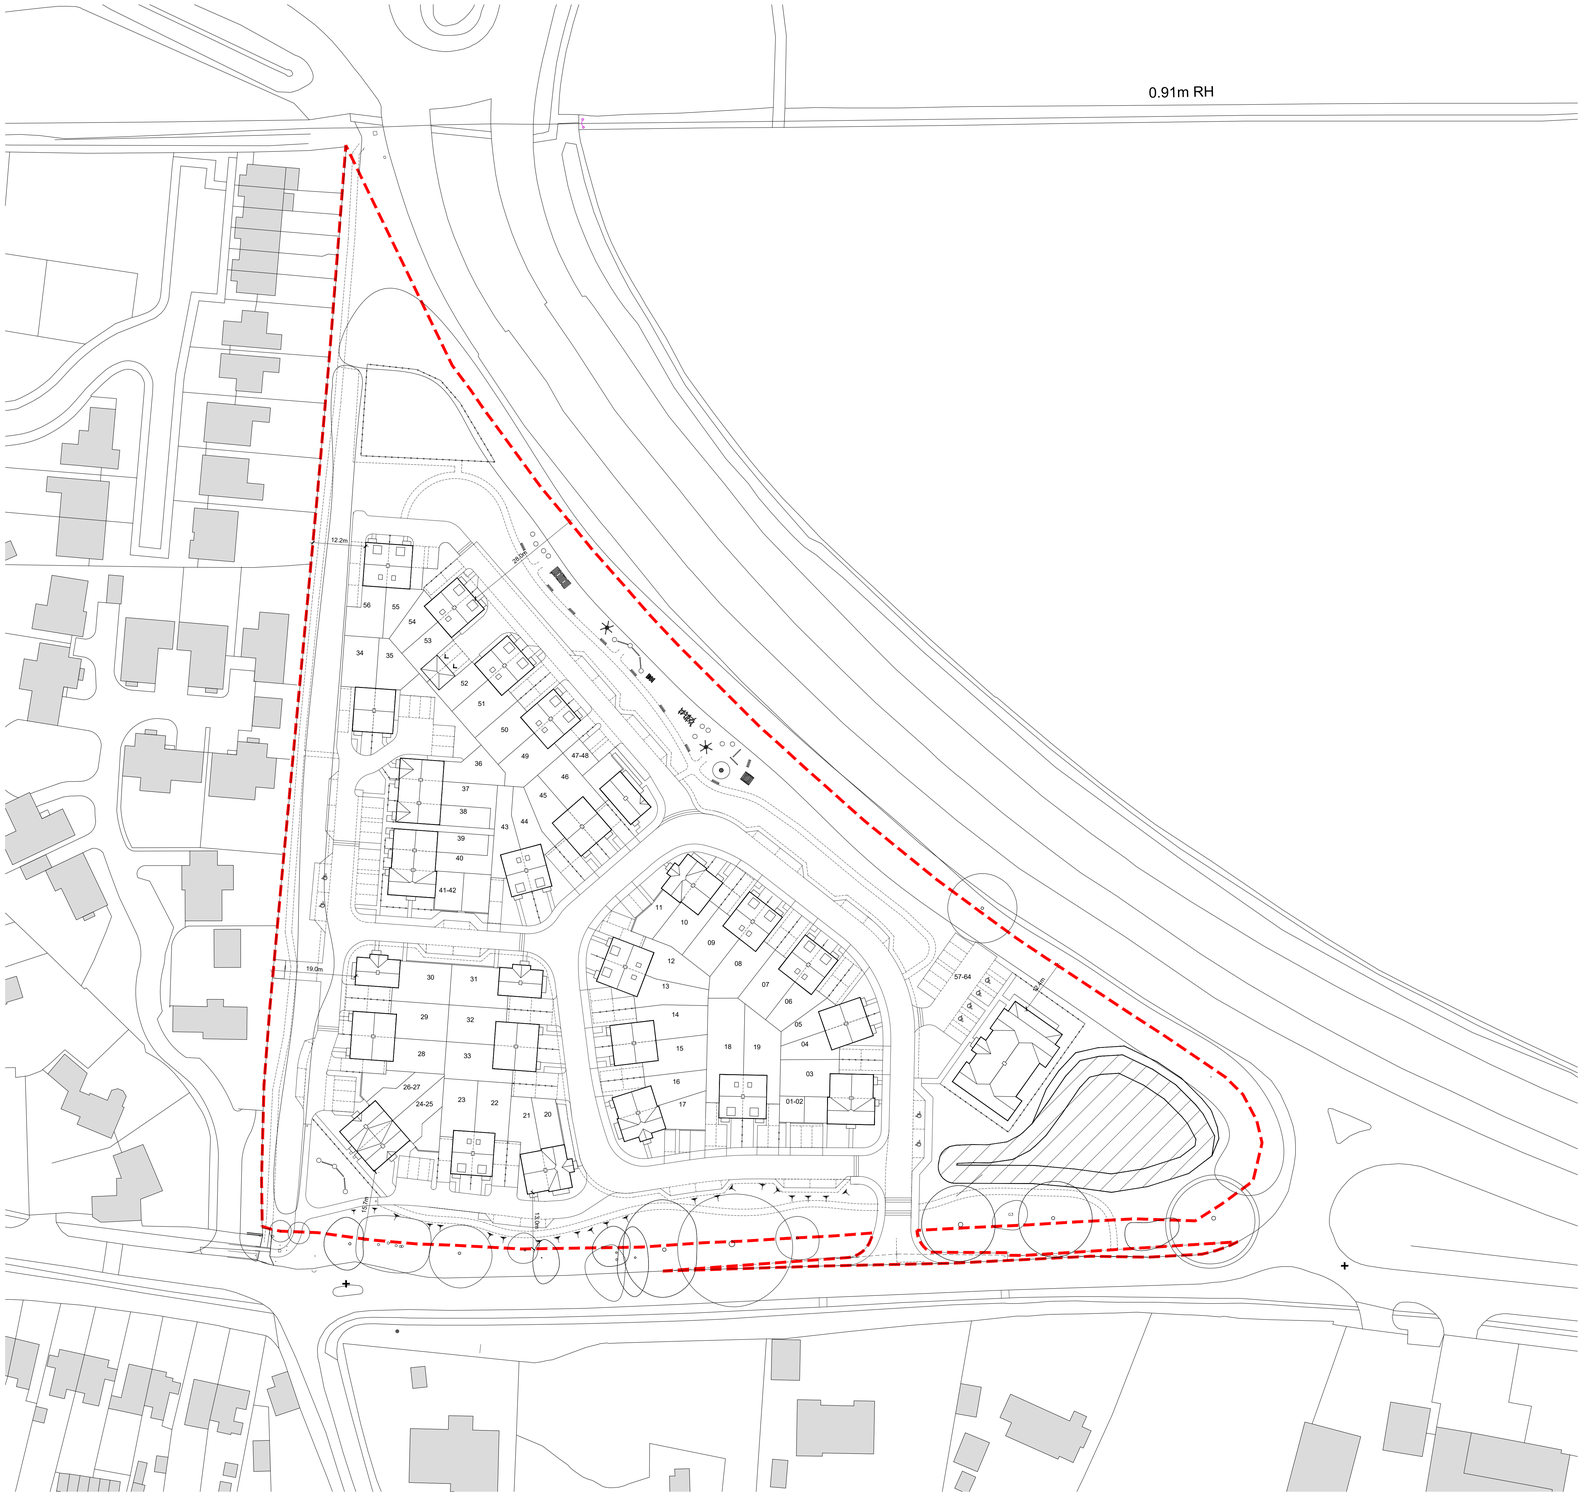

Application Site Boundary

Rev	Date	Revision Details	Dr	Ch
B	23.06.26	Site Layout amended	MC	KE
A	16.03.26	Site Layout amended	CV	KE

ECE Architecture

E hello@ecearchitecture.com
W ecearchitecture.com

Creativity. Quality. Commerciality.
Reimagine what's possible

Client's Name
Harlequin Developments

Job Title
Land North of Arundel Road, Fontwell

Drawing Title
Block Plan

Scale
1:500 @ A0 / 1:1000 @ A2

metres 10 20 30 40 50

Drawn	Checked	Date
KE	AK	06.03.26

Job No.	Drawing No	Rev
7428A	PL-03	B

Status
APPROVAL

CAD Plot date: 23/06/2026 - 11:13:05 7428-site.dwg