CDM 2015 Health & Safety Information

This information relates only to 'Significant Hazards' identified on this drawing and is to be read in conjunction with the Designer's Hazard Register.

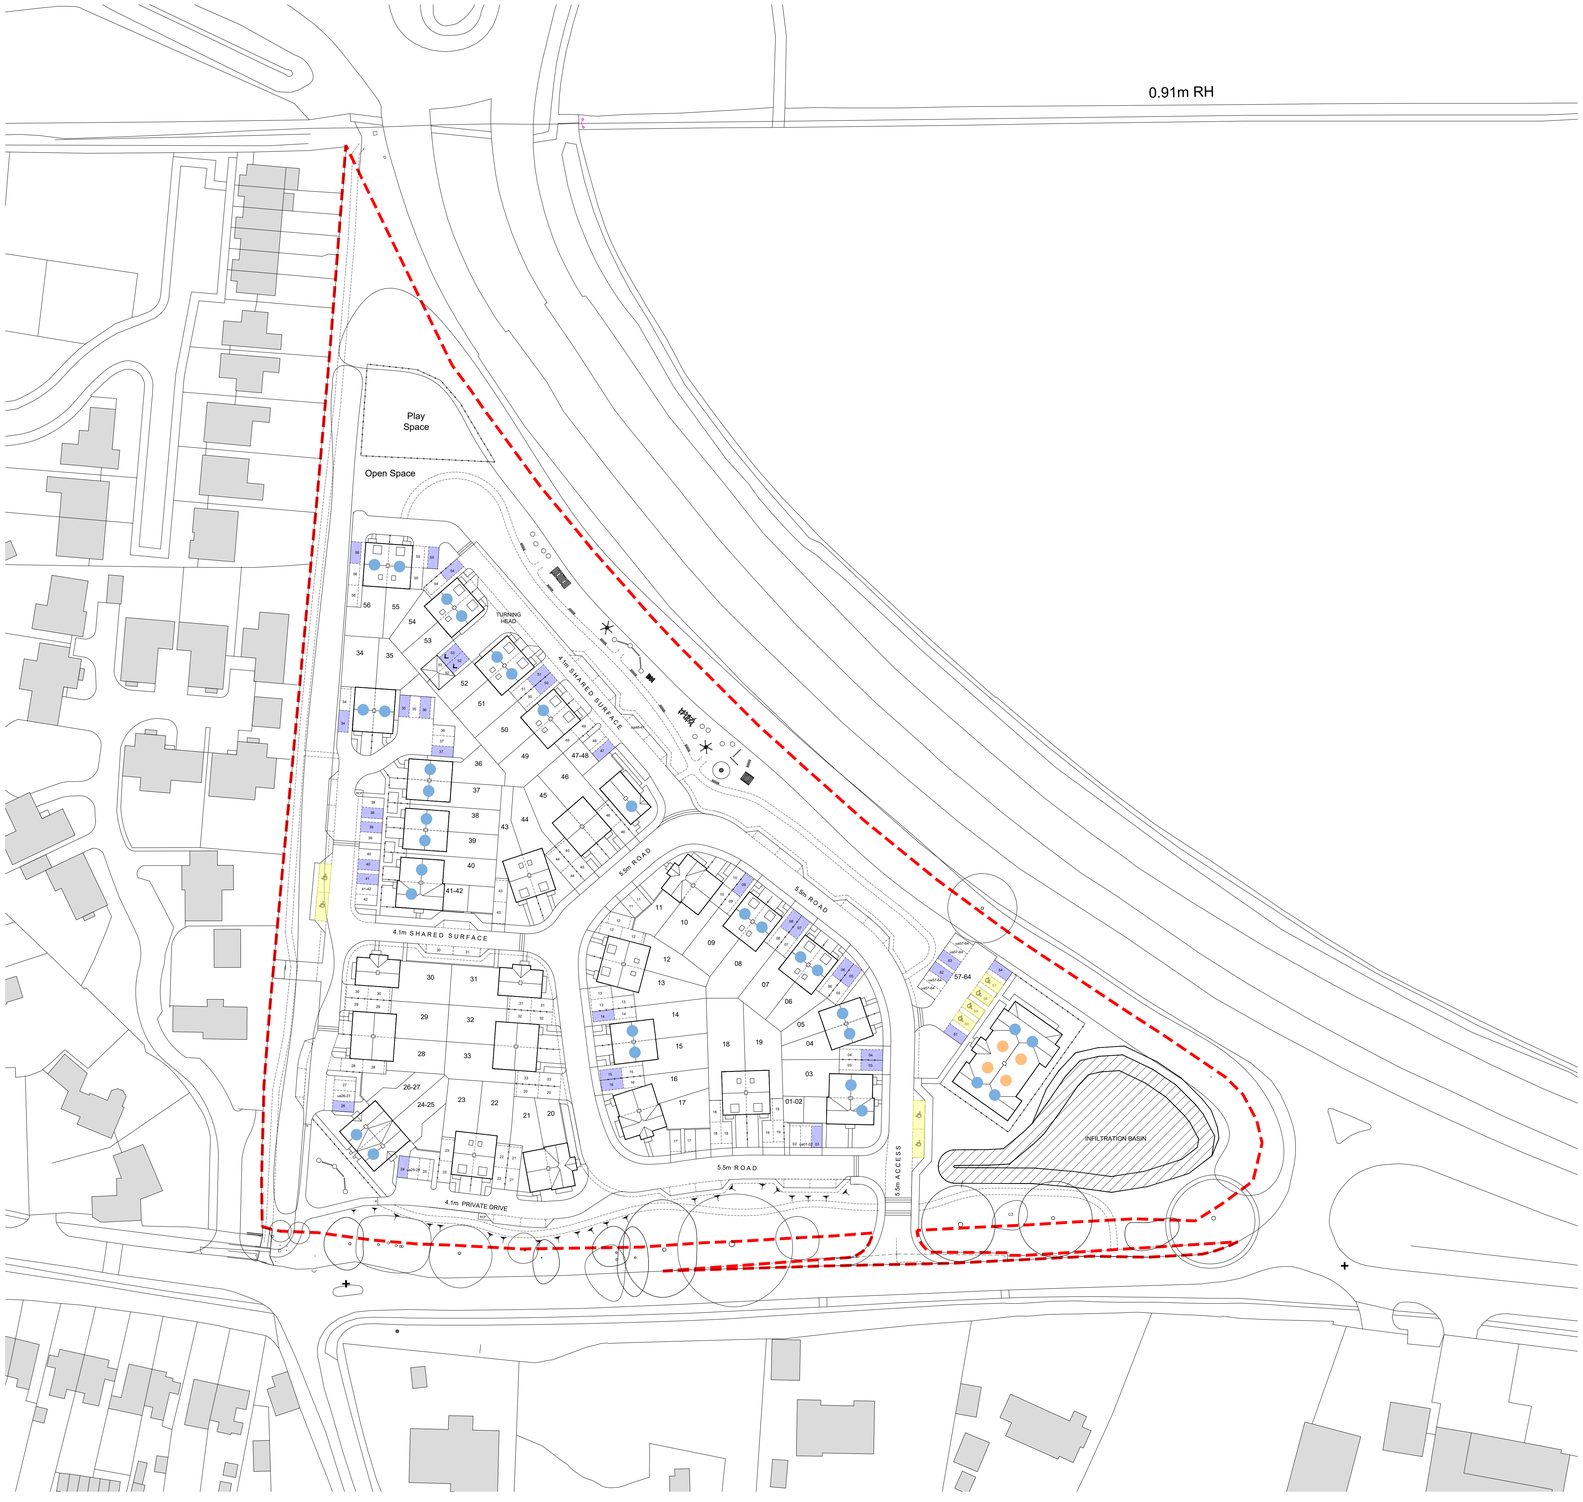

Proposed Accessible Provision

- Part M4 (3) Dwelling (4no.)
- Part M4 (2) Dwelling (32no.)
- Part M4 (3) Parking space
- Part M4 (2) Parking space

Rev	Date	Revision Details	Dr	Ch
B	13.04.26	Car spaces renumbered	KE	AK
A	16.03.26	Site Layout amended	CV	KE

ECE Architecture

E hello@ecearchitecture.com
W ecearchitecture.com

Creativity. Quality. Commerciality. Reimagine what's possible

Client's Name
Harlequin Developments

Job Title
Land North of Arundel Road, Fontwell

Drawing Title
Accessibility Plan

Scale
1:500 @ A0 / 1:1000 @ A2

metres 10 20 30 40 50

Drawn	Checked	Date
KE	AK	06.03.26

Job No	Drawing No	Rev
7428A	PL-05	B

Status
APPROVAL

CAD Plot date: 13/04/2026 - 14:42:02 7428-site.dwg