


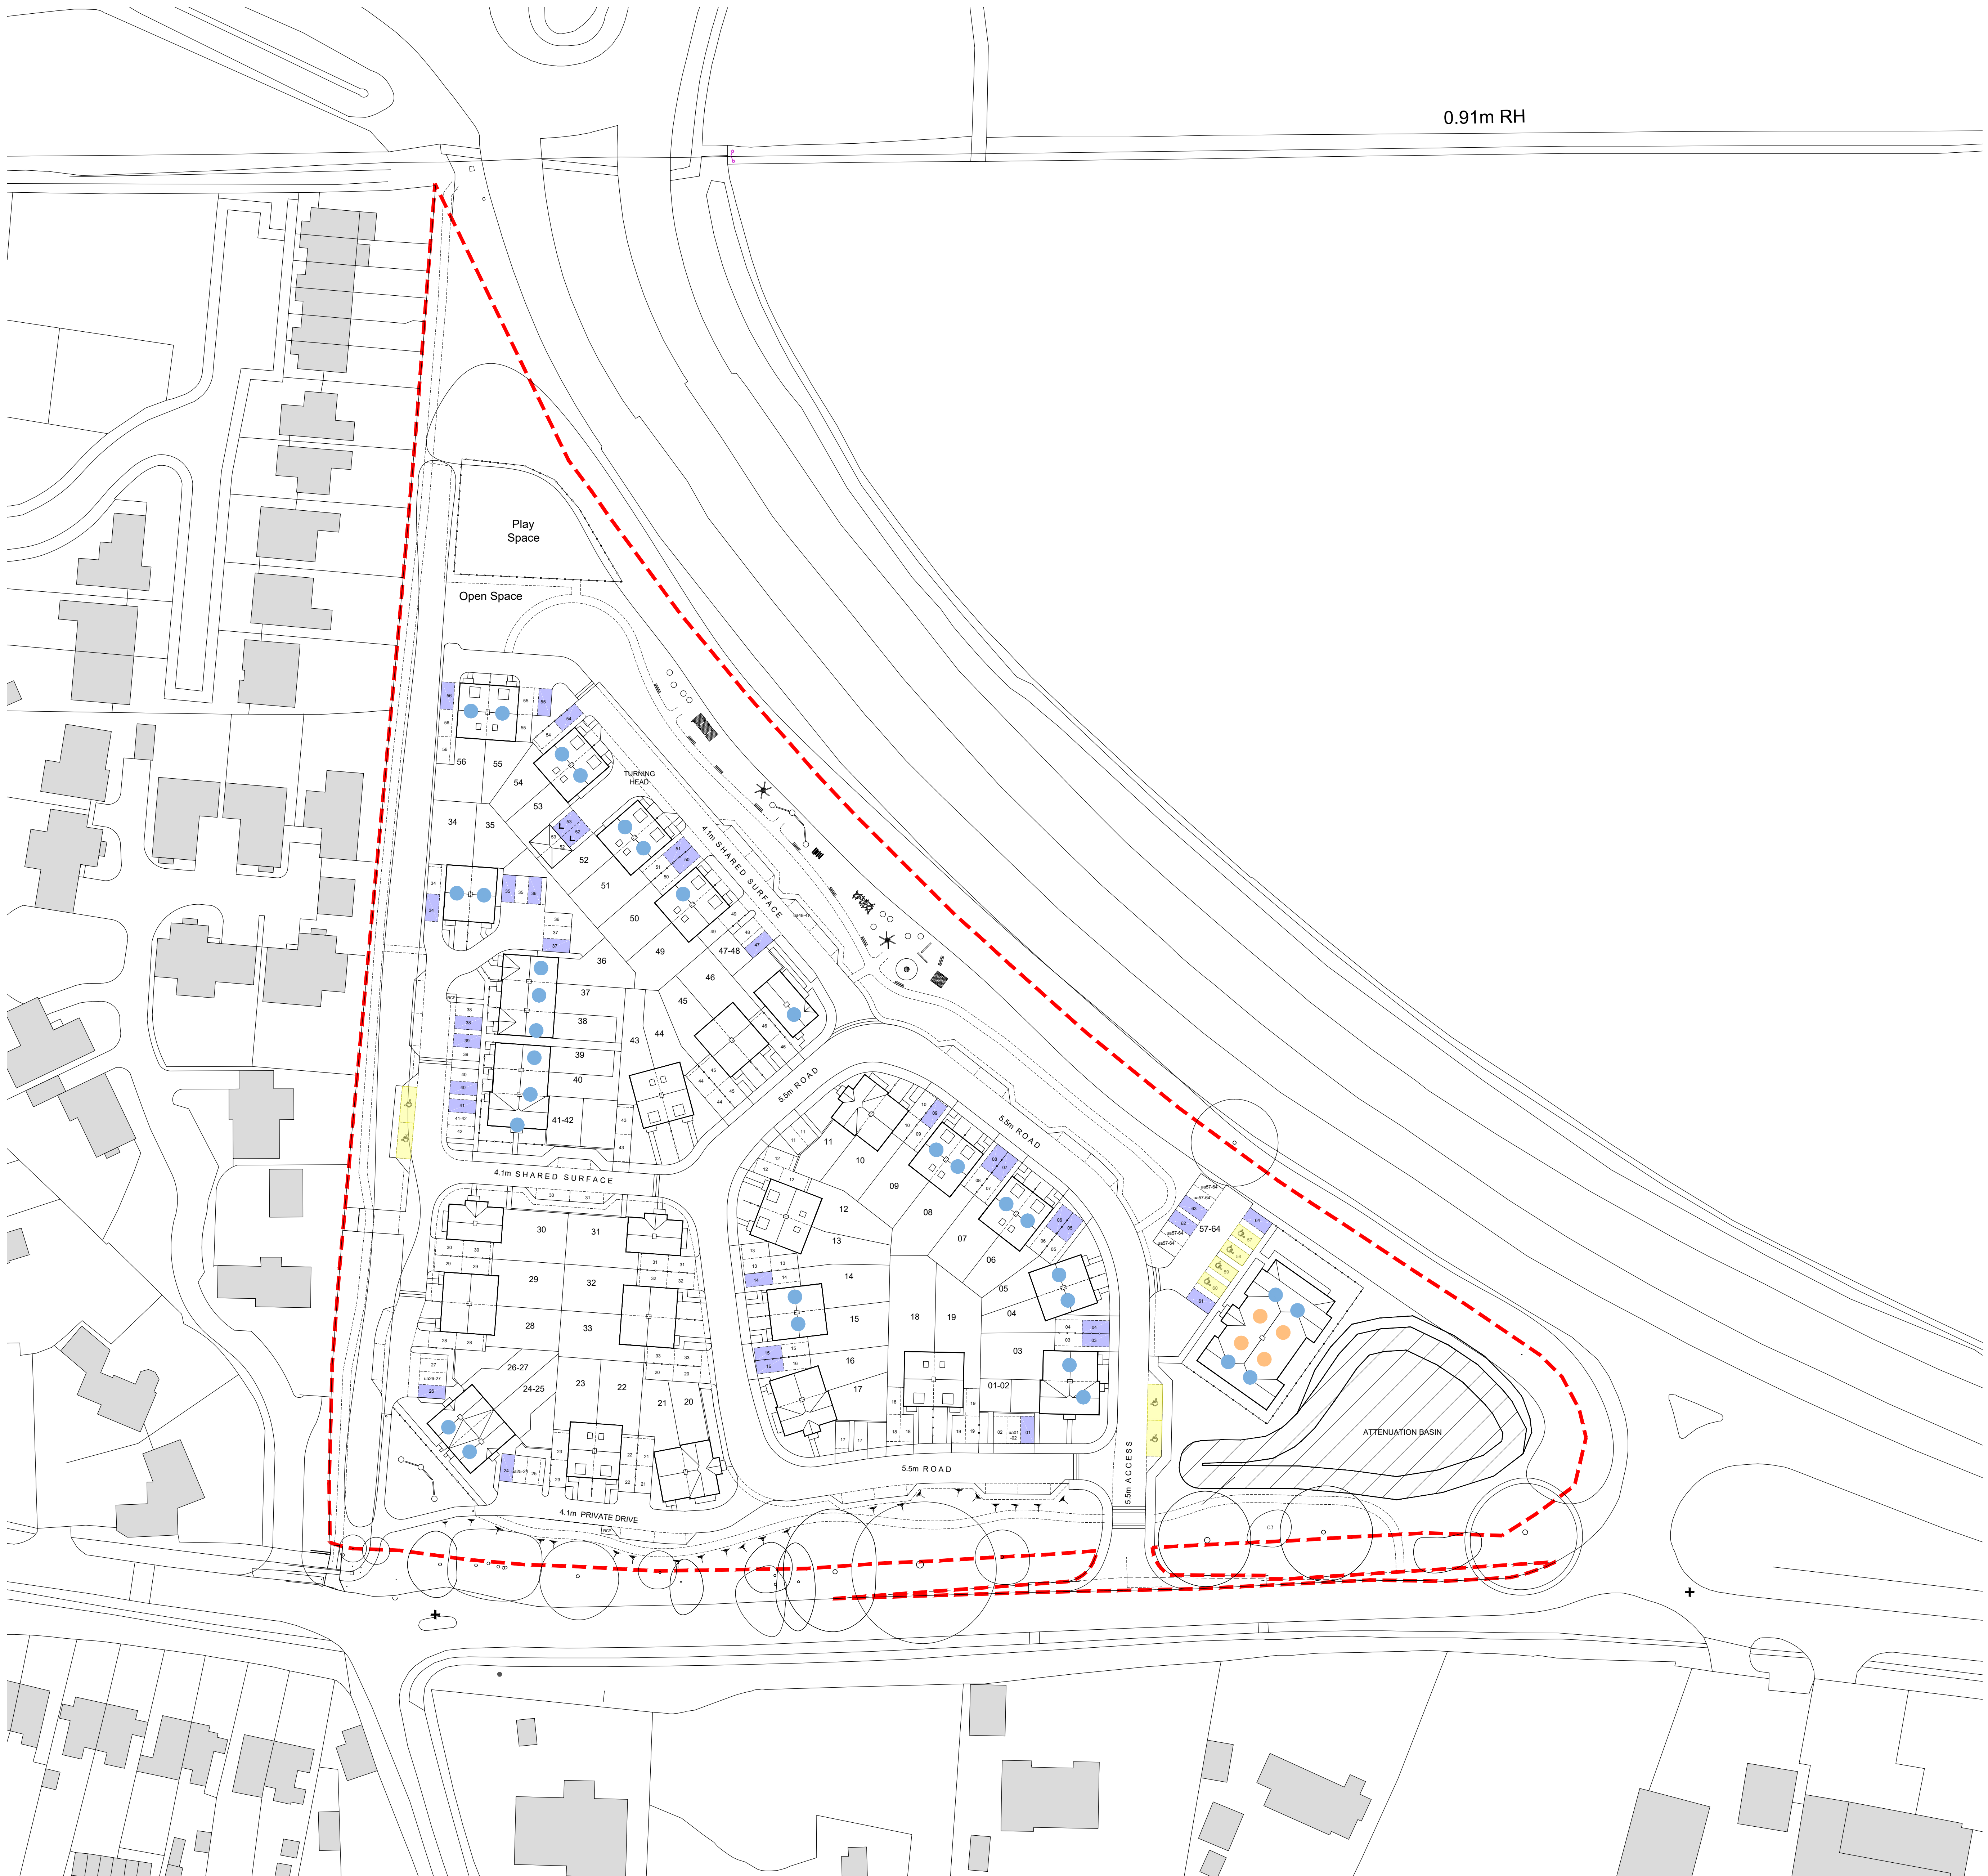

Proposed Accessible Provision

- Part M4 (3) Dwelling (4no.)
- Part M4 (2) Dwelling (32no.)
- Part M4 (3) Parking space
- Part M4 (2) Parking space

C	23.06.26	Site Layout amended	MC	KE
B	13.04.26	Car spaces renumbered	KE	AK
A	16.03.26	Site Layout amended	CV	KE
Rev.	Date	Revision Details	Dr	Ch



E: info@eceaarchitecture.com
W: eceaarchitecture.com

Creativity. Quality. Commerciality.
Reimagining what's possible.

Client's Name
Harlequin Developments

Job Title
Land North of Arundel Road, Fontwell

Drawing Title
Accessibility Plan

Scale
1:500 @ A0 / 1:1000 @ A2

Drawn
KE

Checked
AK

Date
06.03.26

Job No
7428A

Drawing No
PL-05

Rev
C

Status
APPROVAL