CDM 2015 Health & Safety Information

This information relates only to 'Significant Hazards' identified on this drawing and is to be read in conjunction with the Designer's Hazard Register.

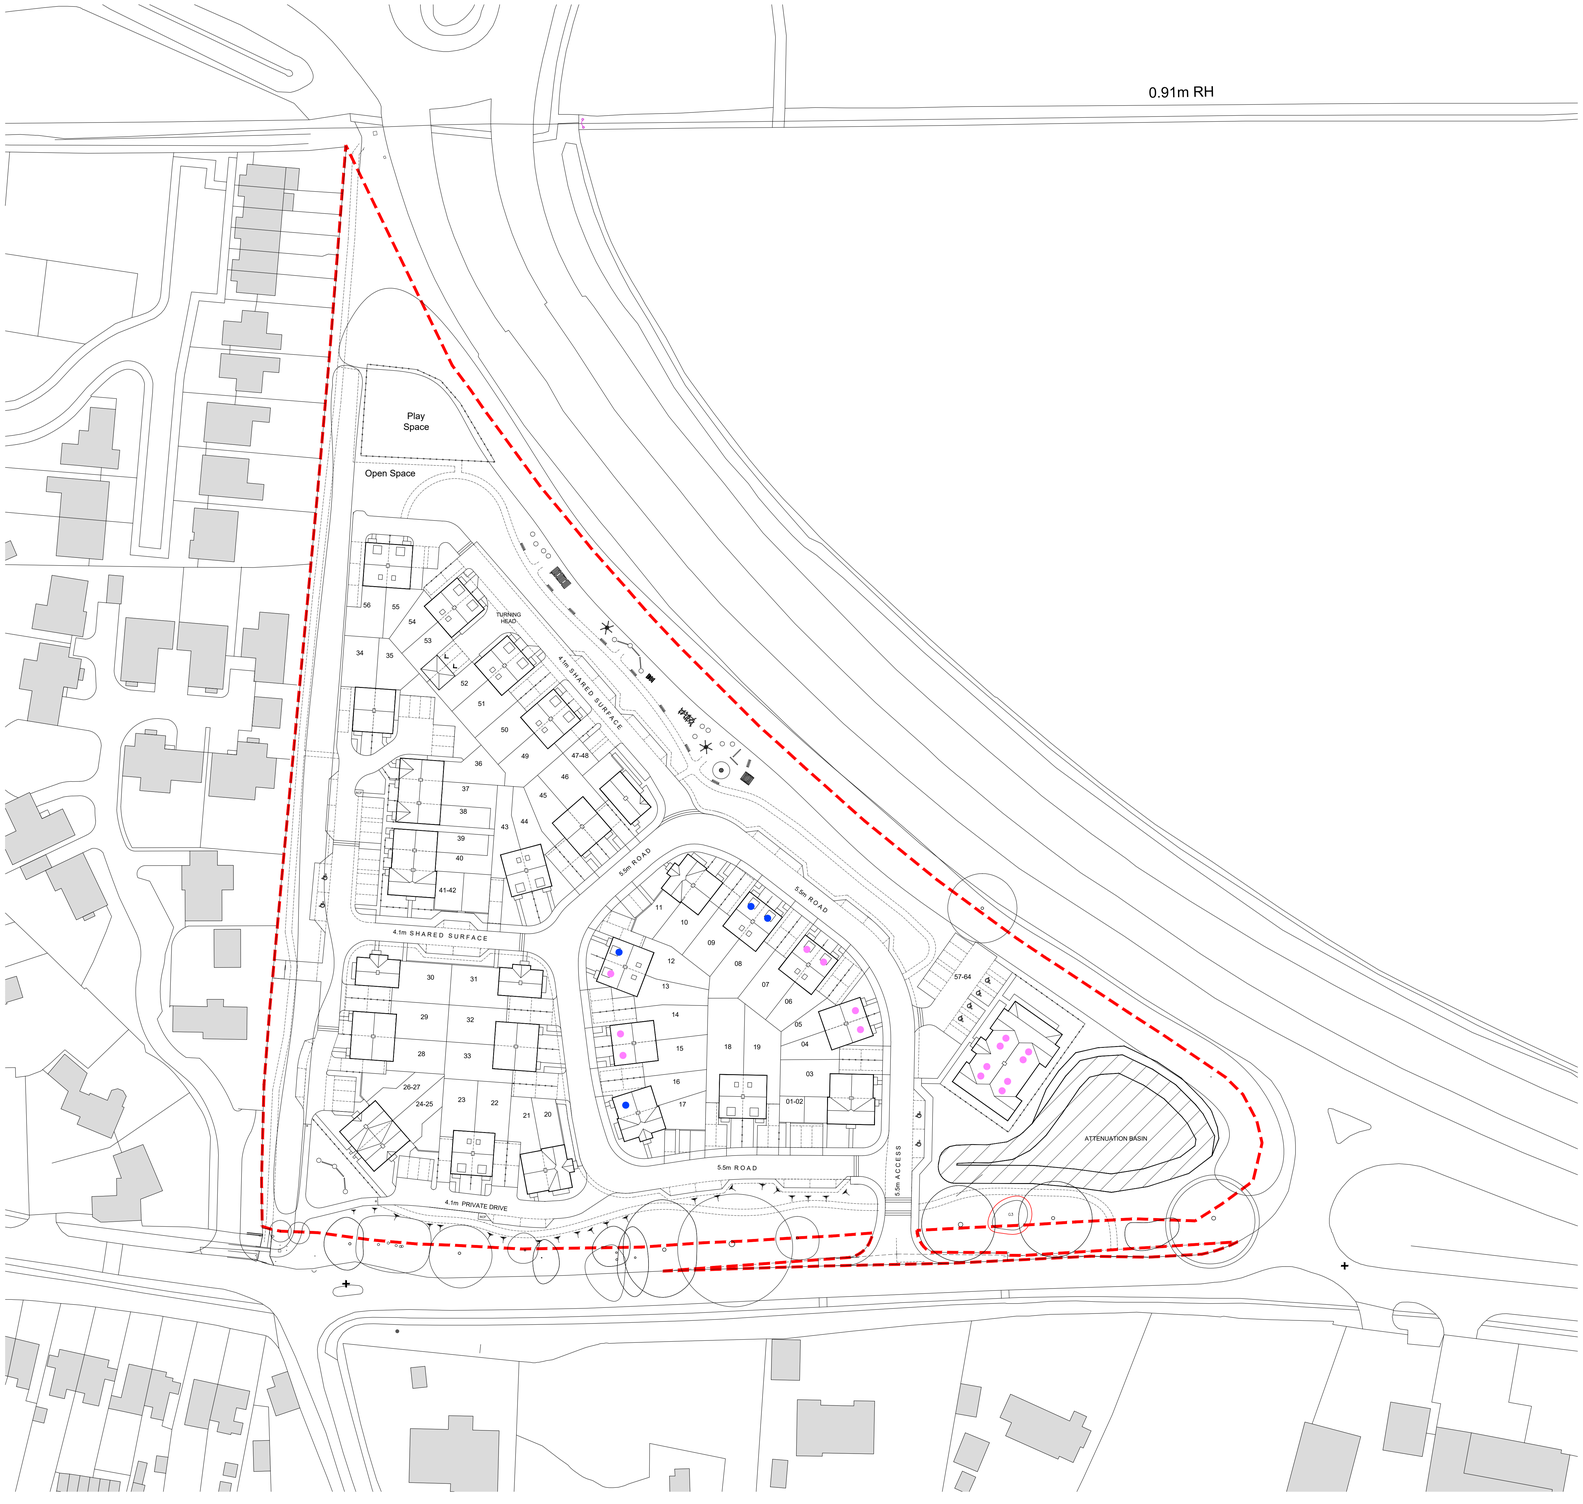

Key:

19 Affordable Dwellings (30.0%)

Affordable Rent - 15 dwellings

8no. 1 - Bedroom Flat
4no. 2 - Bedroom Dwellings
2no. 3 - Bedroom Dwellings
1no. 4 - Bedroom Dwellings

Shared Ownership - 4 dwellings

1no. 2 - Bedroom Dwellings
2no. 3 - Bedroom Dwellings
1no. 4 - Bedroom Dwellings

45 Private dwellings (70.0%)

10no. 1 - Bedroom Maisonettes
8no. 2 - Bedroom Dwellings
19no. 3 - Bedroom Dwellings
8no. 4 - Bedroom Dwellings

Rev	Date	Revision Details	Dr	Ch
D	11.08.26	Mix adjusted to Housing Officer requirements	KE	PF
C	23.06.26	Tenure Amended	MC	KE
B	23.06.26	Site Layout amended	MC	KE
A	16.03.26	Site Layout amended	CV	KE

ECE Architecture

E hello@ecearchitecture.com
W ecearchitecture.com

Creativity. Quality. Commerciality.
Reimagine what's possible

Client's Name
Harlequin Developments

Job Title
Land North of Arundel Road, Fontwell

Drawing Title
Tenure Plan

Scale
1:500 @ A0 / 1:1000 @ A2

metres 10 20 30 40 50

Drawn	Checked	Date
KE	AK	06.03.26

Job No.	Drawing No.	Rev
7428A	PL-06	D

Status
APPROVAL

CAD Plot date: - 11/08/2026 - 16:26:44 7428-site.dwg