


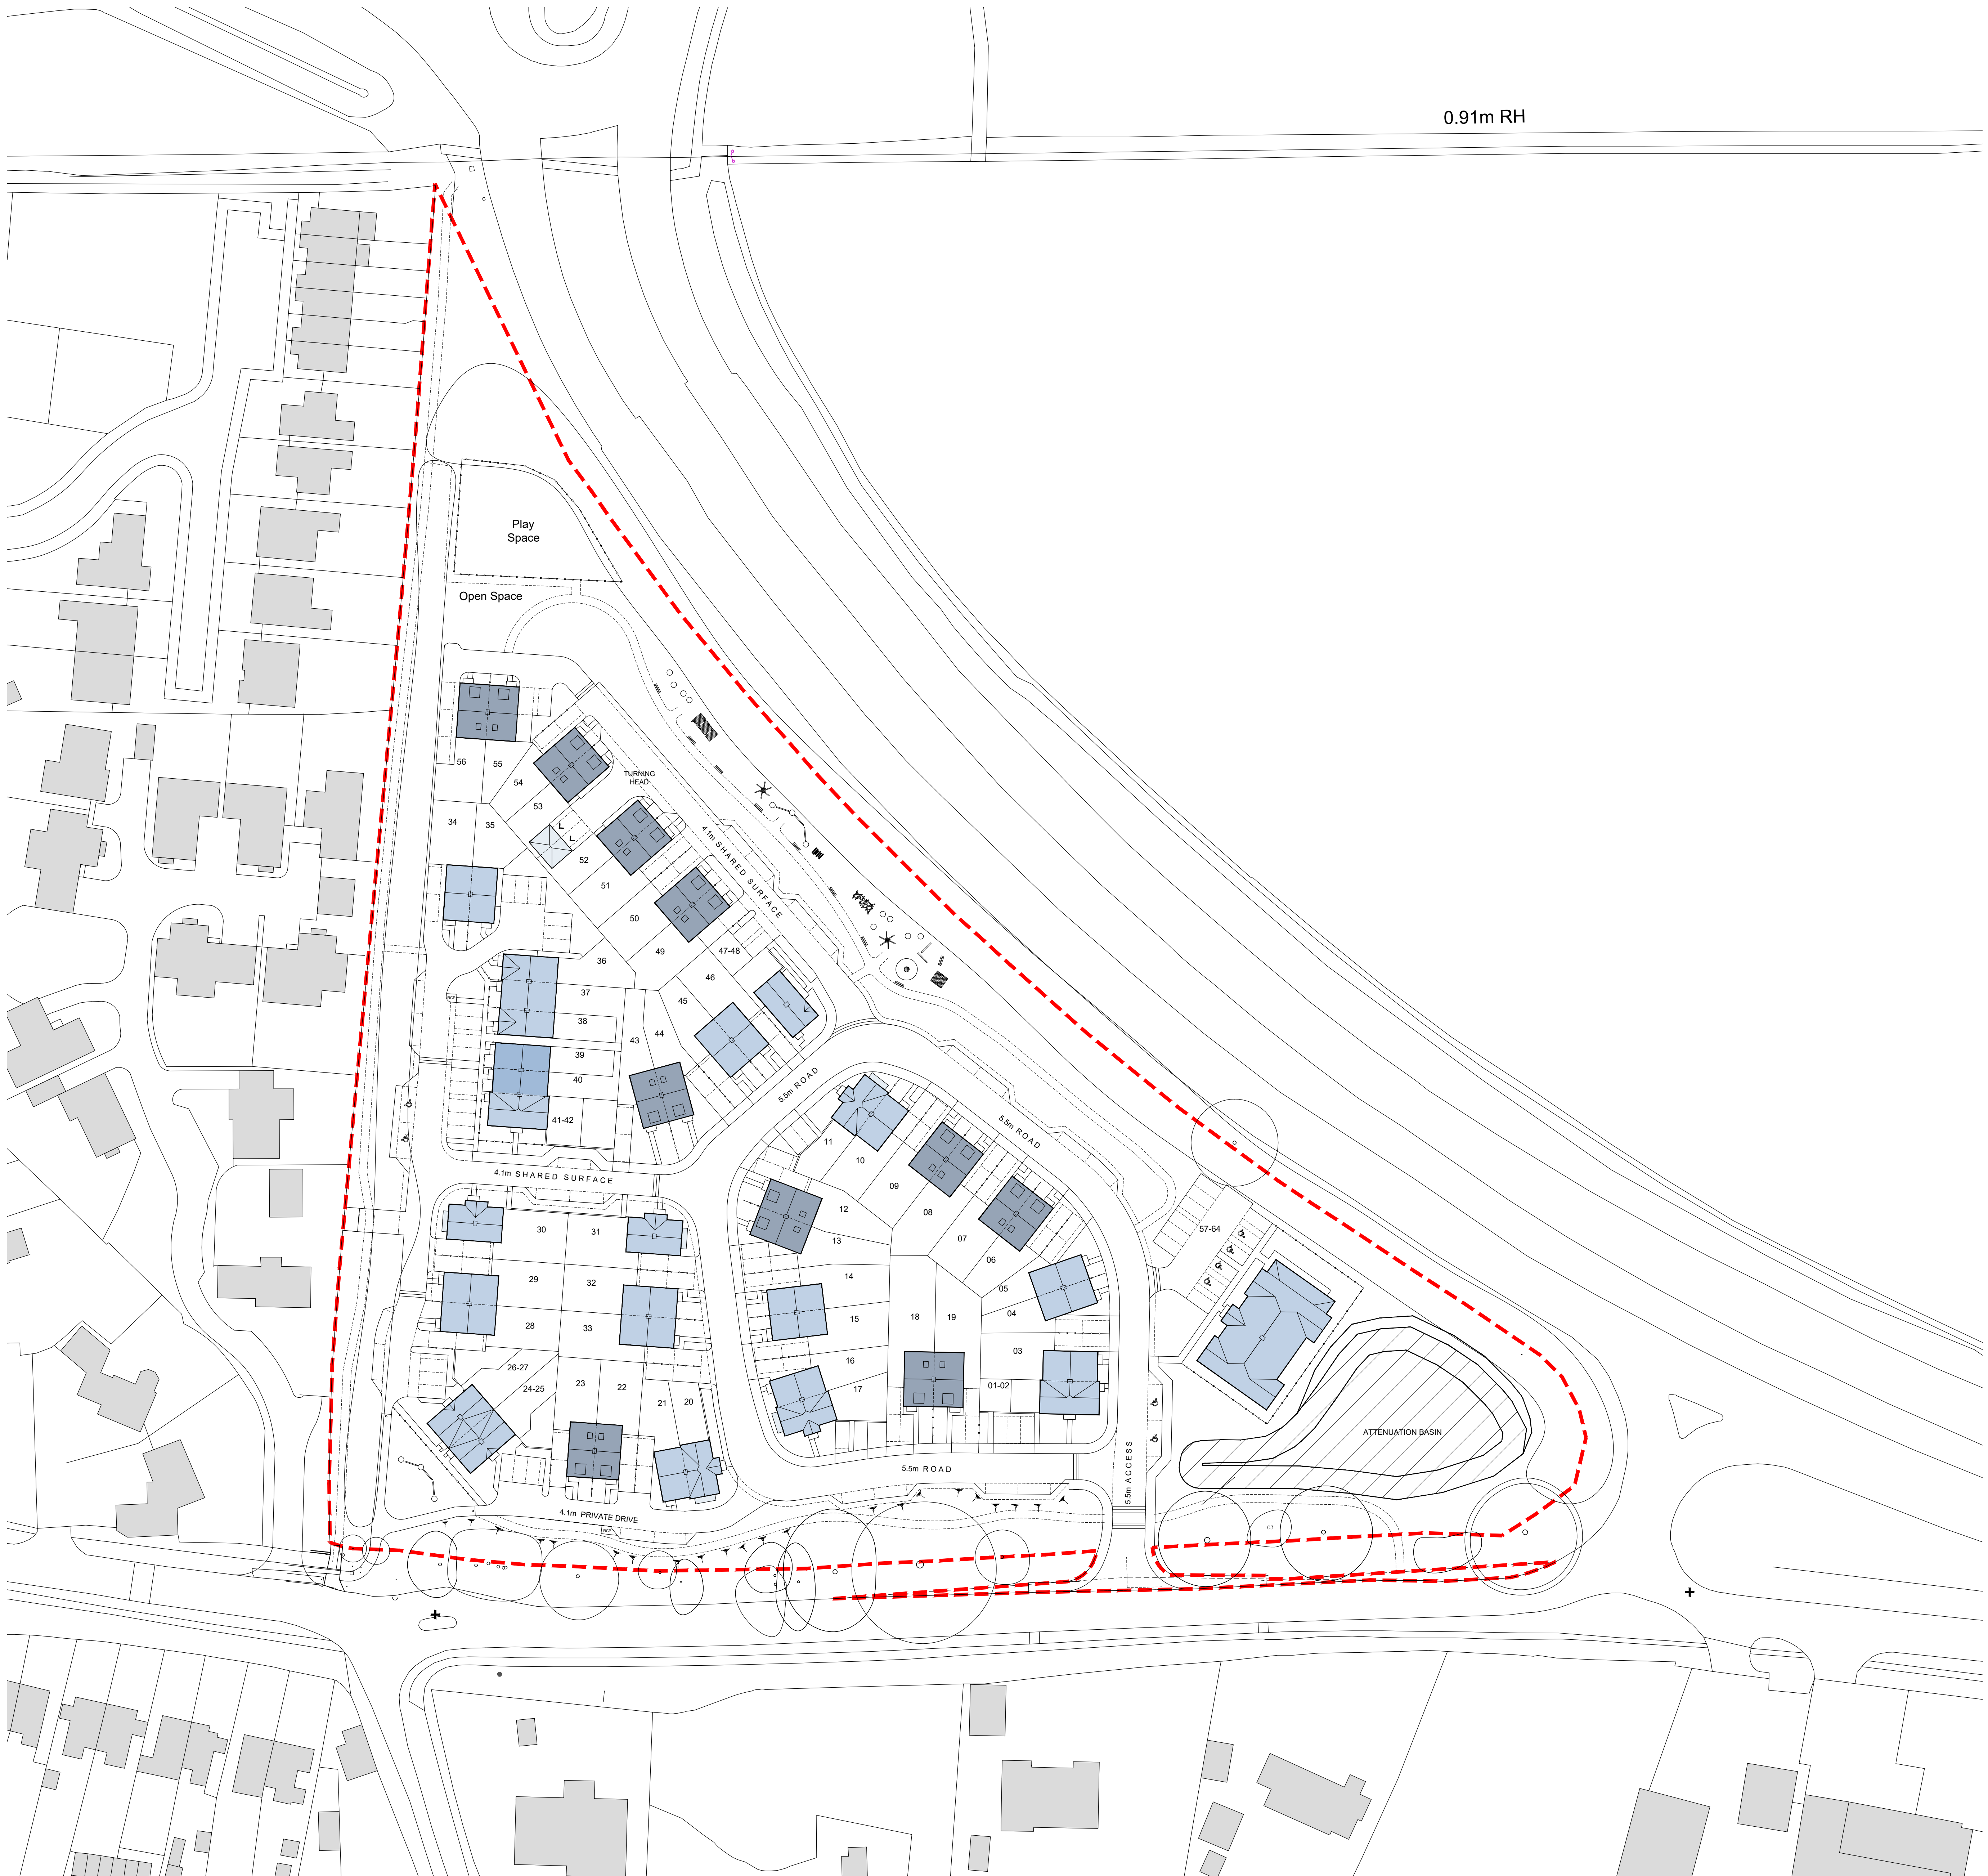

**Key:**

- 1 Storey
- 2 Storey
- 2.5 Storey

|      |          |                     |    |    |
|------|----------|---------------------|----|----|
| B    | 23.06.26 | Site Layout amended | MC | KE |
| A    | 19.03.26 | Site Layout amended | CV | KE |
| Rev. | Date     | Revision Details    | Dr | Ch |



E: info@eceaarchitecture.com  
W: eceaarchitecture.com

Creativity. Quality. Commerciality.  
Reimagining what's possible.

Client's Name  
Harlequin Developments

Job Title  
Land North of Arundel Road, Fontwell

Drawing Title  
Storey Heights Plan

Scale  
1:500 @ A0 / 1:1000 @ A2

metres 10 20 30 40 50

|       |         |          |
|-------|---------|----------|
| Drawn | Checked | Date     |
| KE    | AK      | 06.03.26 |

|        |            |     |
|--------|------------|-----|
| Job No | Drawing No | Rev |
| 7428A  | PL-08      | B   |

Status  
APPROVAL