


Proposed Accessible Provision	
●	Part M4 (3) Dwelling (4no.)
●	Part M4 (2) Dwelling (32no.)
■	Part M4 (3) Parking space
■	Part M4 (2) Parking space

A	16.03.26	Site Layout amended	CV	KE
Rev.	Date	Revision Details	Dr	Ch

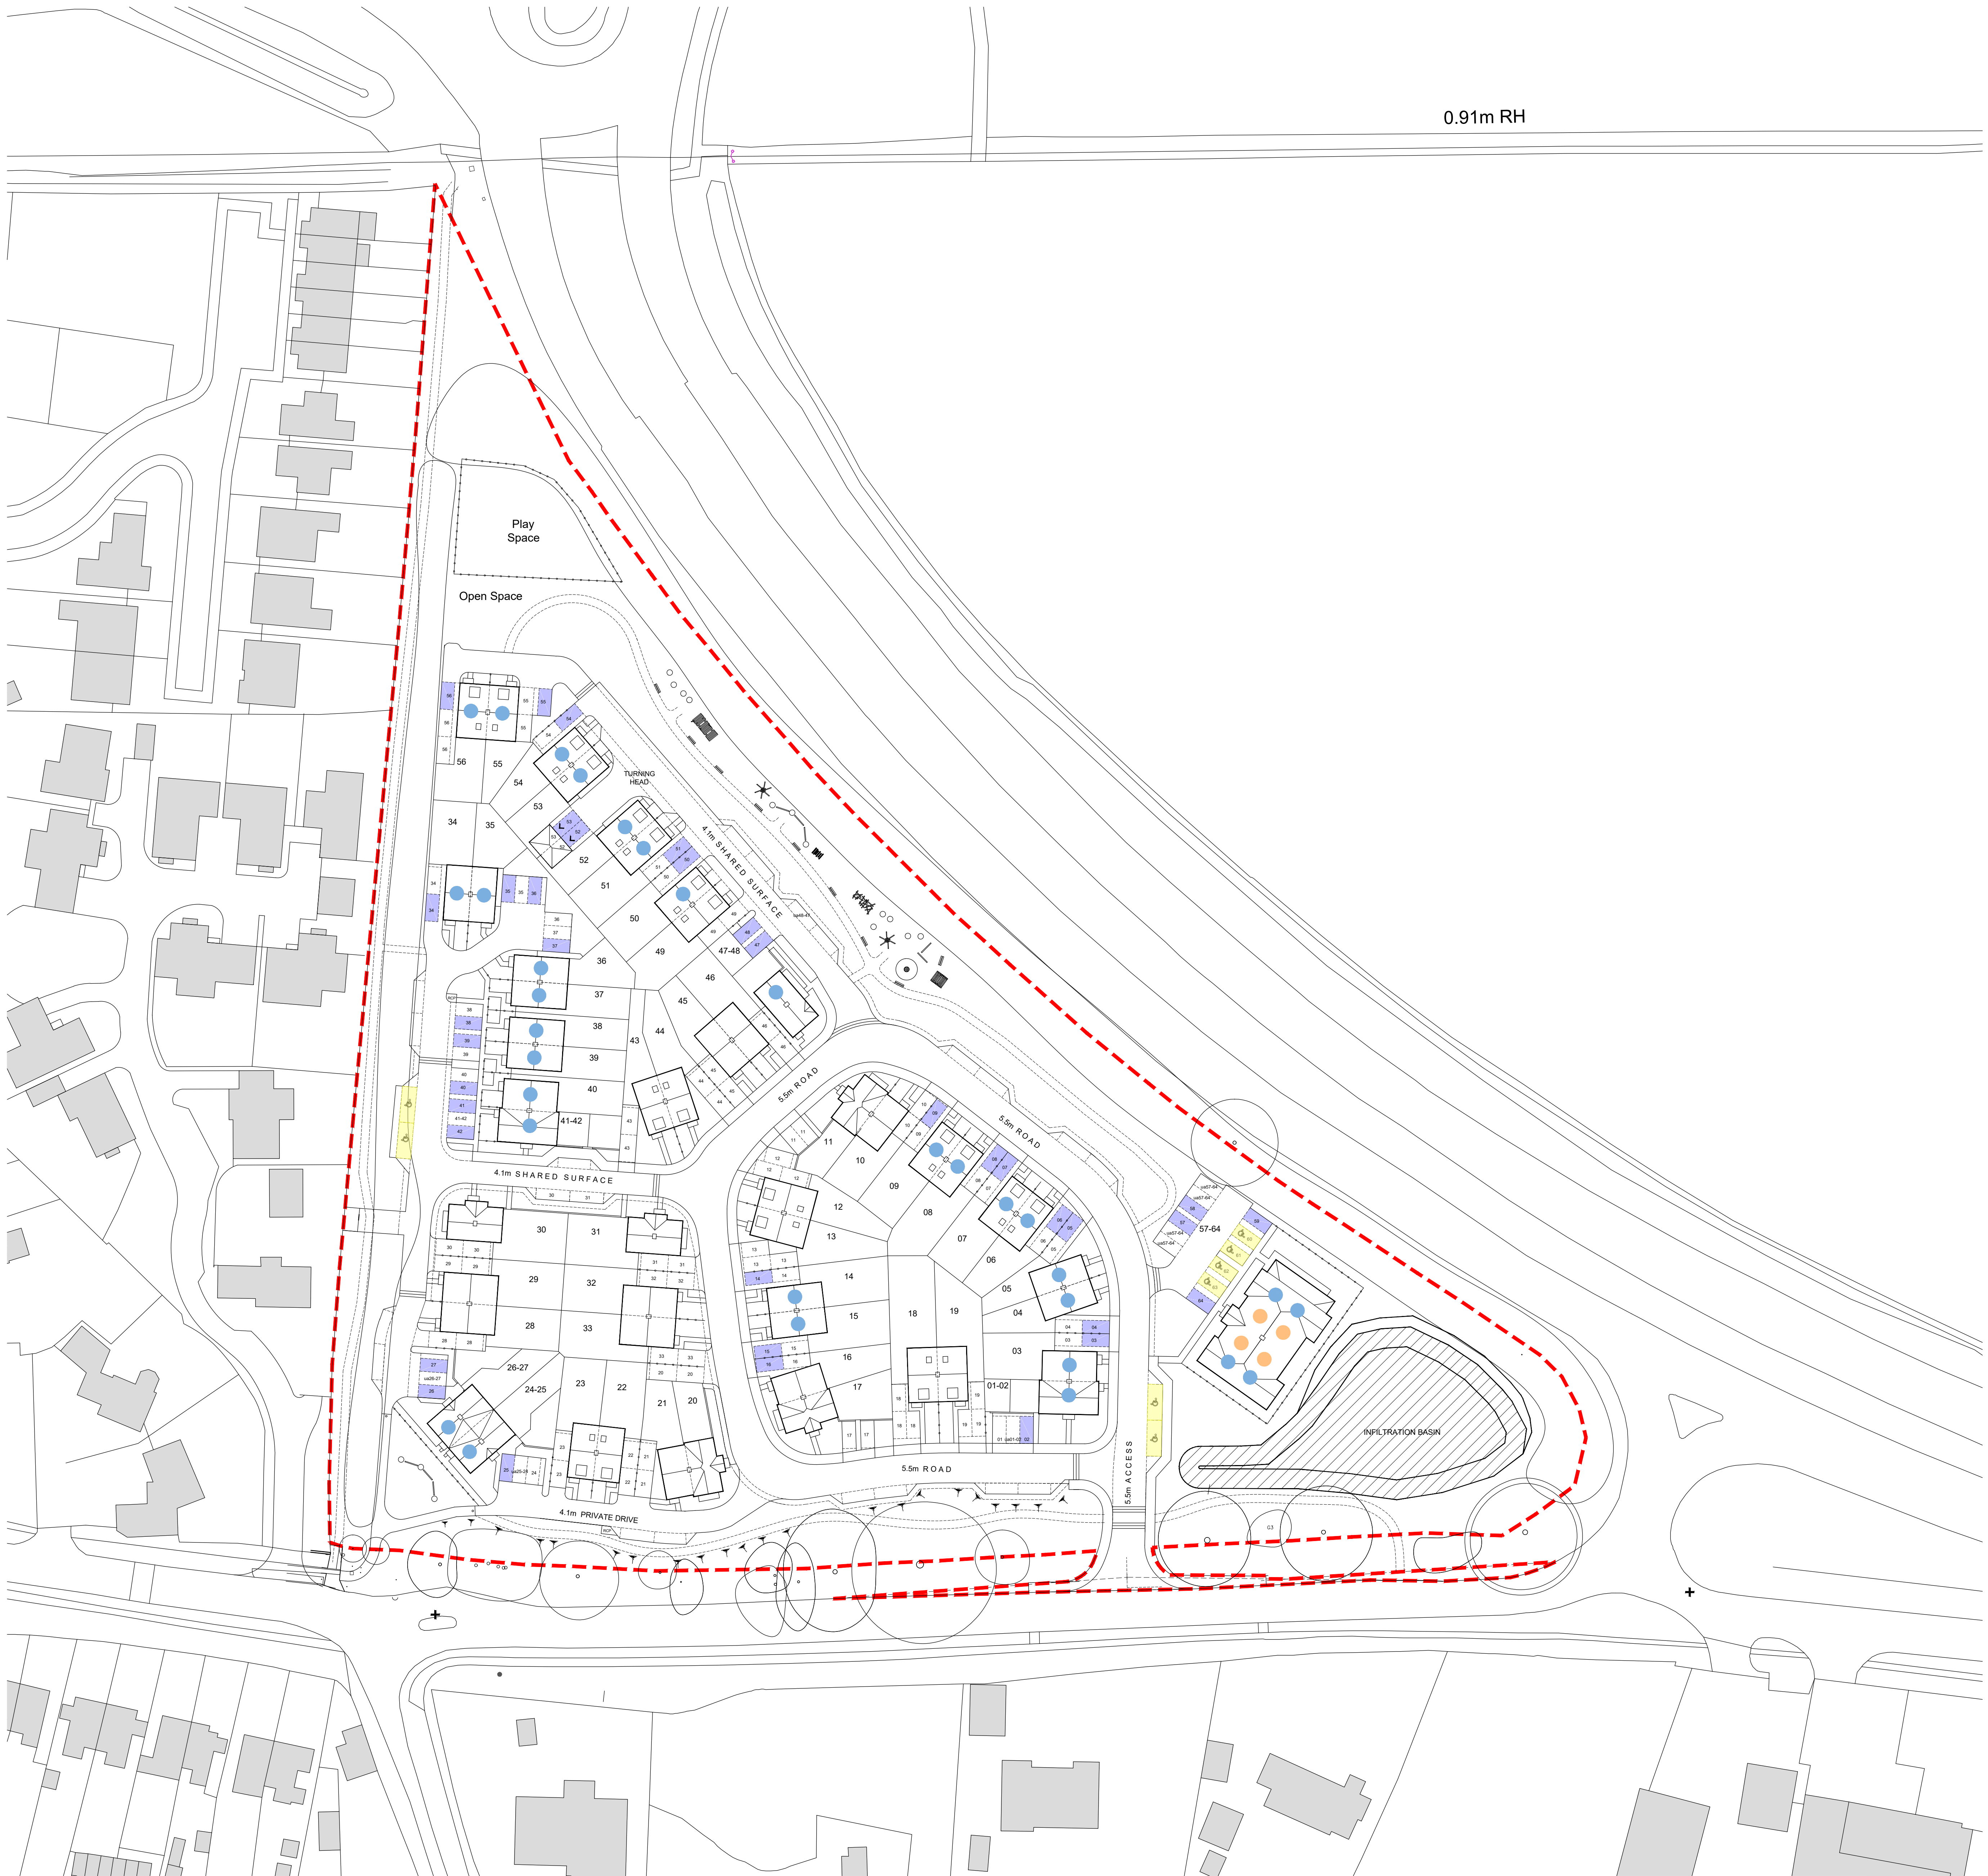

E info@eceaarchitecture.com Creativity. Quality. Commerciality.
W eceaarchitecture.com Reimagining what's possible.

Client's Name
Harlequin Developments

Job Title
Land North of Arundel Road, Fontwell

Drawing Title
Accessibility Plan

Scale
1:500 @ A0 / 1:1000 @ A2

metres 10 20 30 40 50

Drawn KE Checked AK Date 06.03.26

Job No 7428A Drawing No PL-05 Rev A

Status
APPROVAL

CAD Plot size: 16/03/2026 - 11:35:07 7428-ale.dwg