


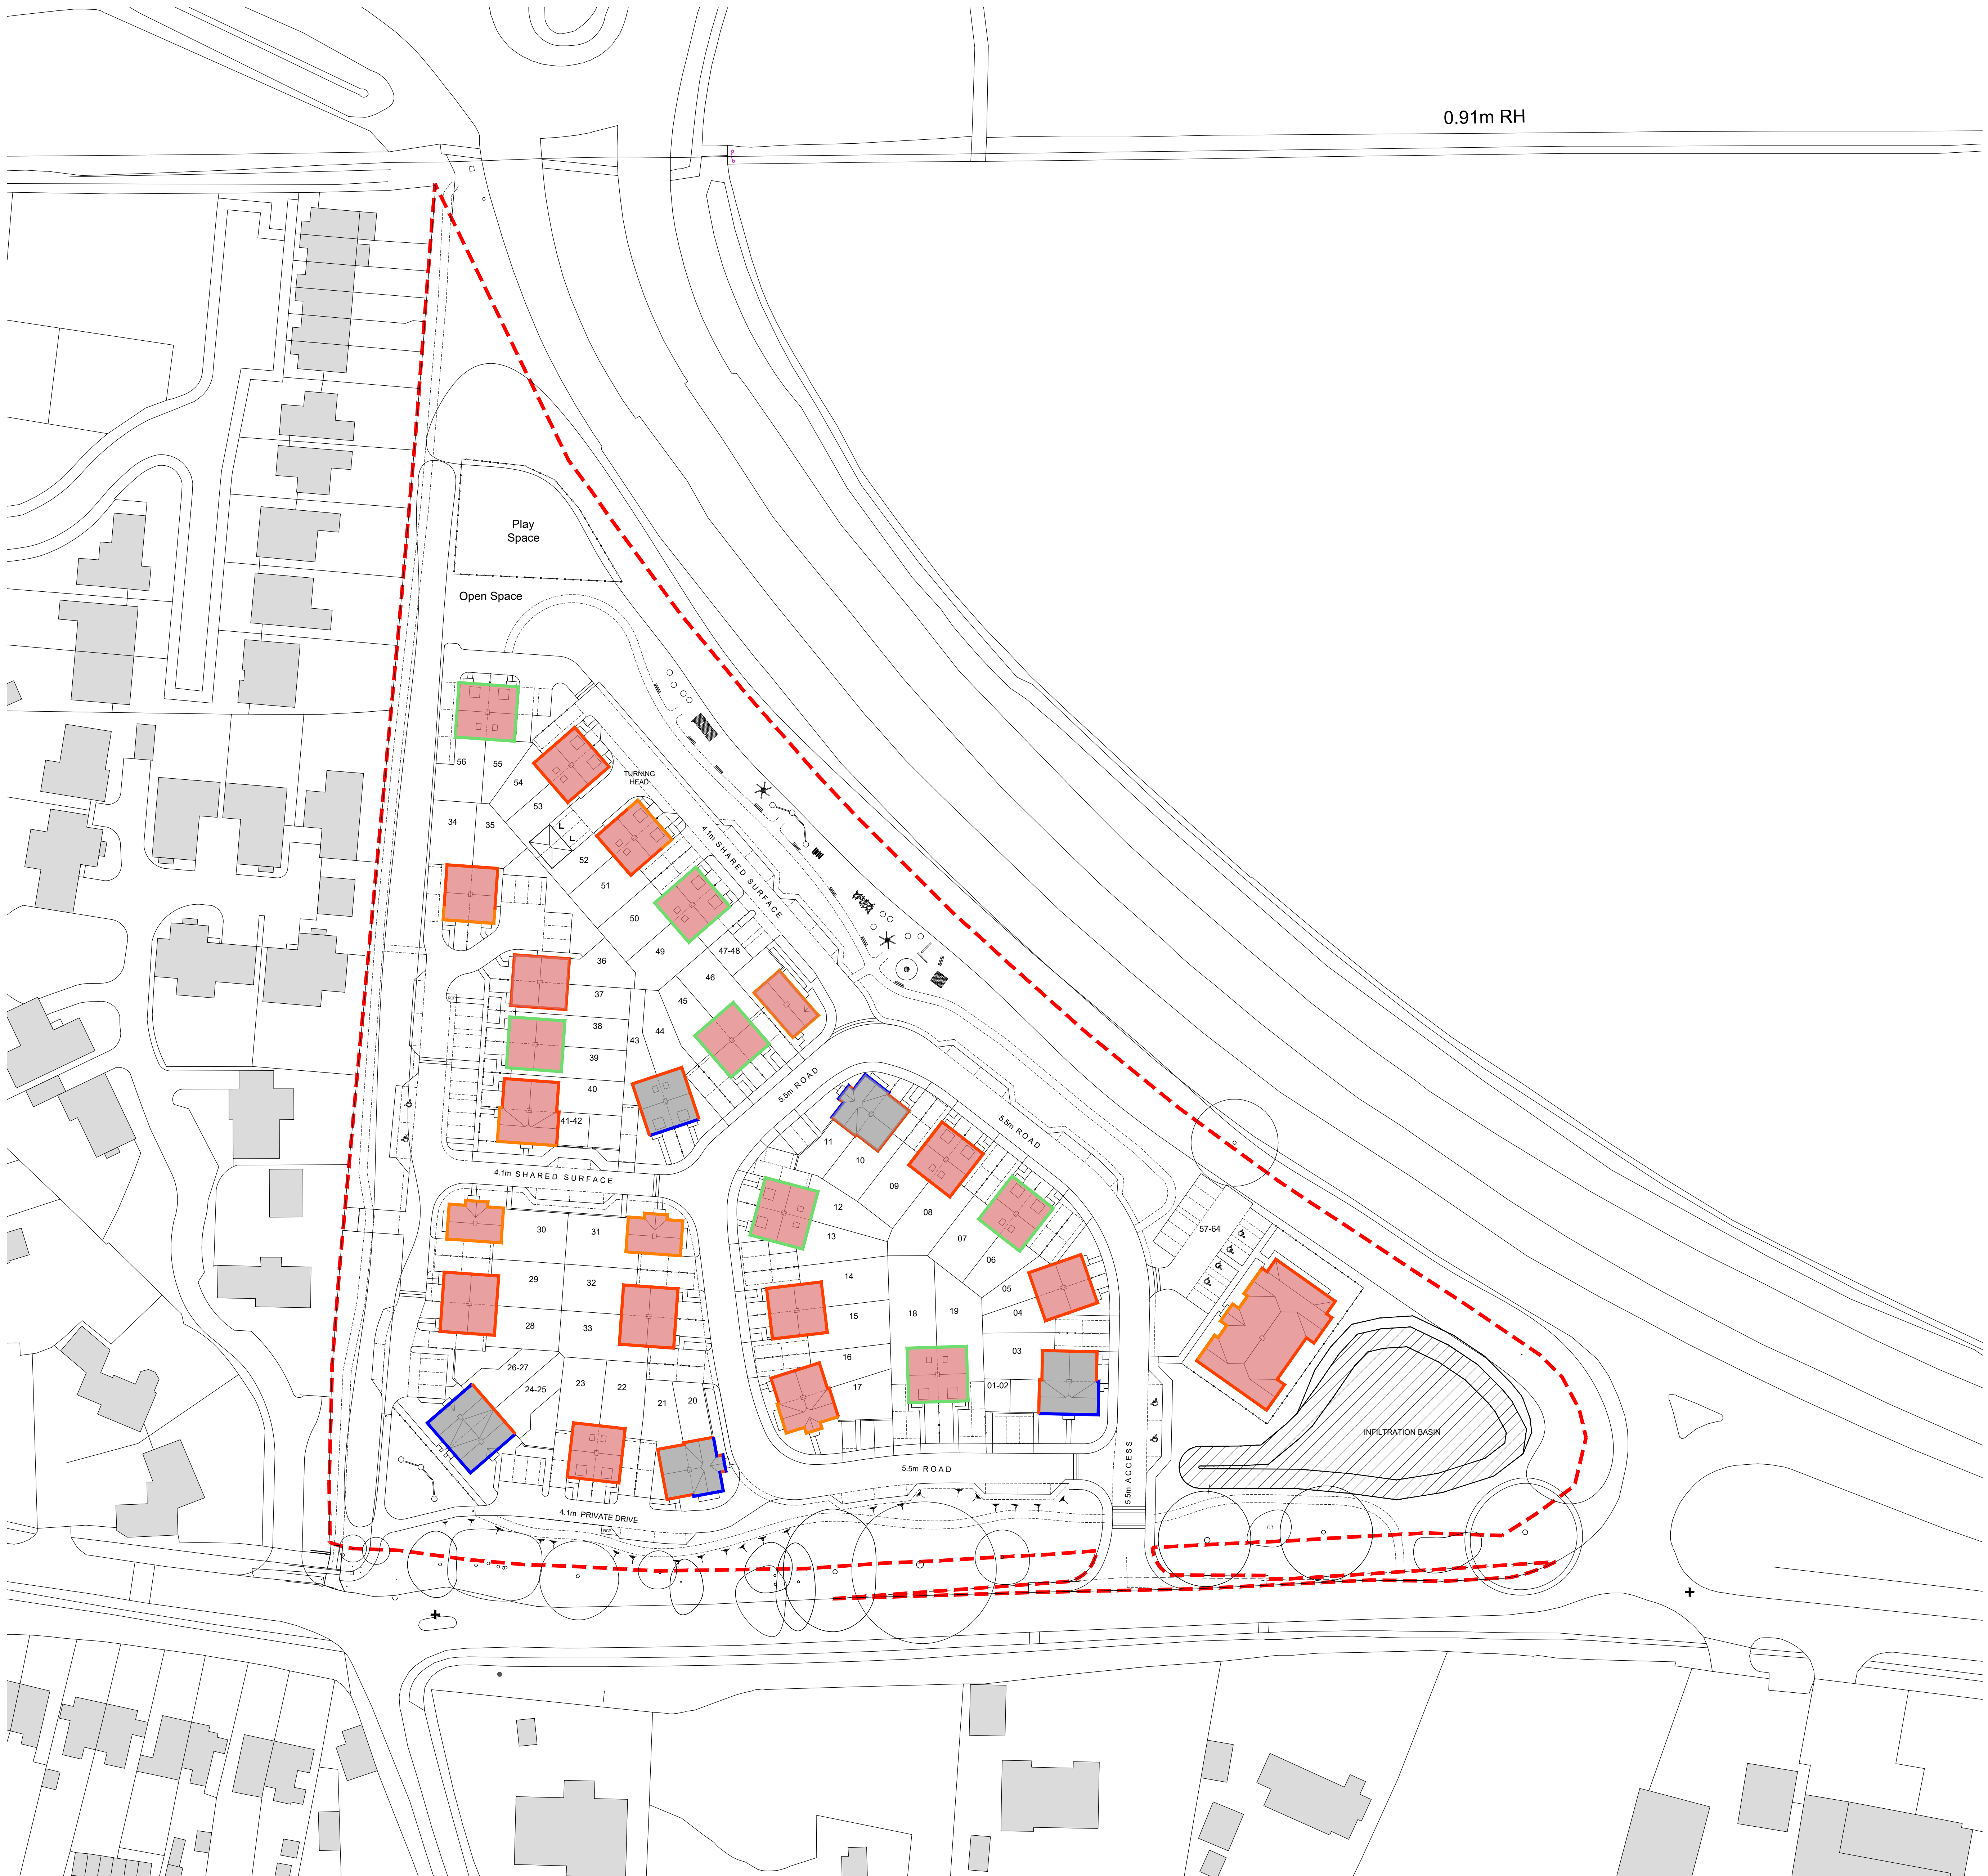

Key:

	Red Tile Hanging
	Red Brick
	Buff Brick
	Flint
	Brown Roof
	Grey Roof

A	16.03.26	Site Layout amended	CV	KE
Rev.	Date	Revision Details	Dr	Ch



E info@eceaarchitecture.com Creativity. Quality. Commerciality.
W eceaarchitecture.com Reimagining what's possible.

Client's Name
Harlequin Developments

Job Title
Land North of Arundel Road, Fontwell

Drawing Title
Materials Plan

Scale
1:500 @ A0 / 1:1000 @ A2

metres 10 20 30 40 50

Drawn	Checked	Date
KE	AK	06.03.26

Job No	Drawing No	Rev
7428A	PL-04	A

Status
APPROVAL