


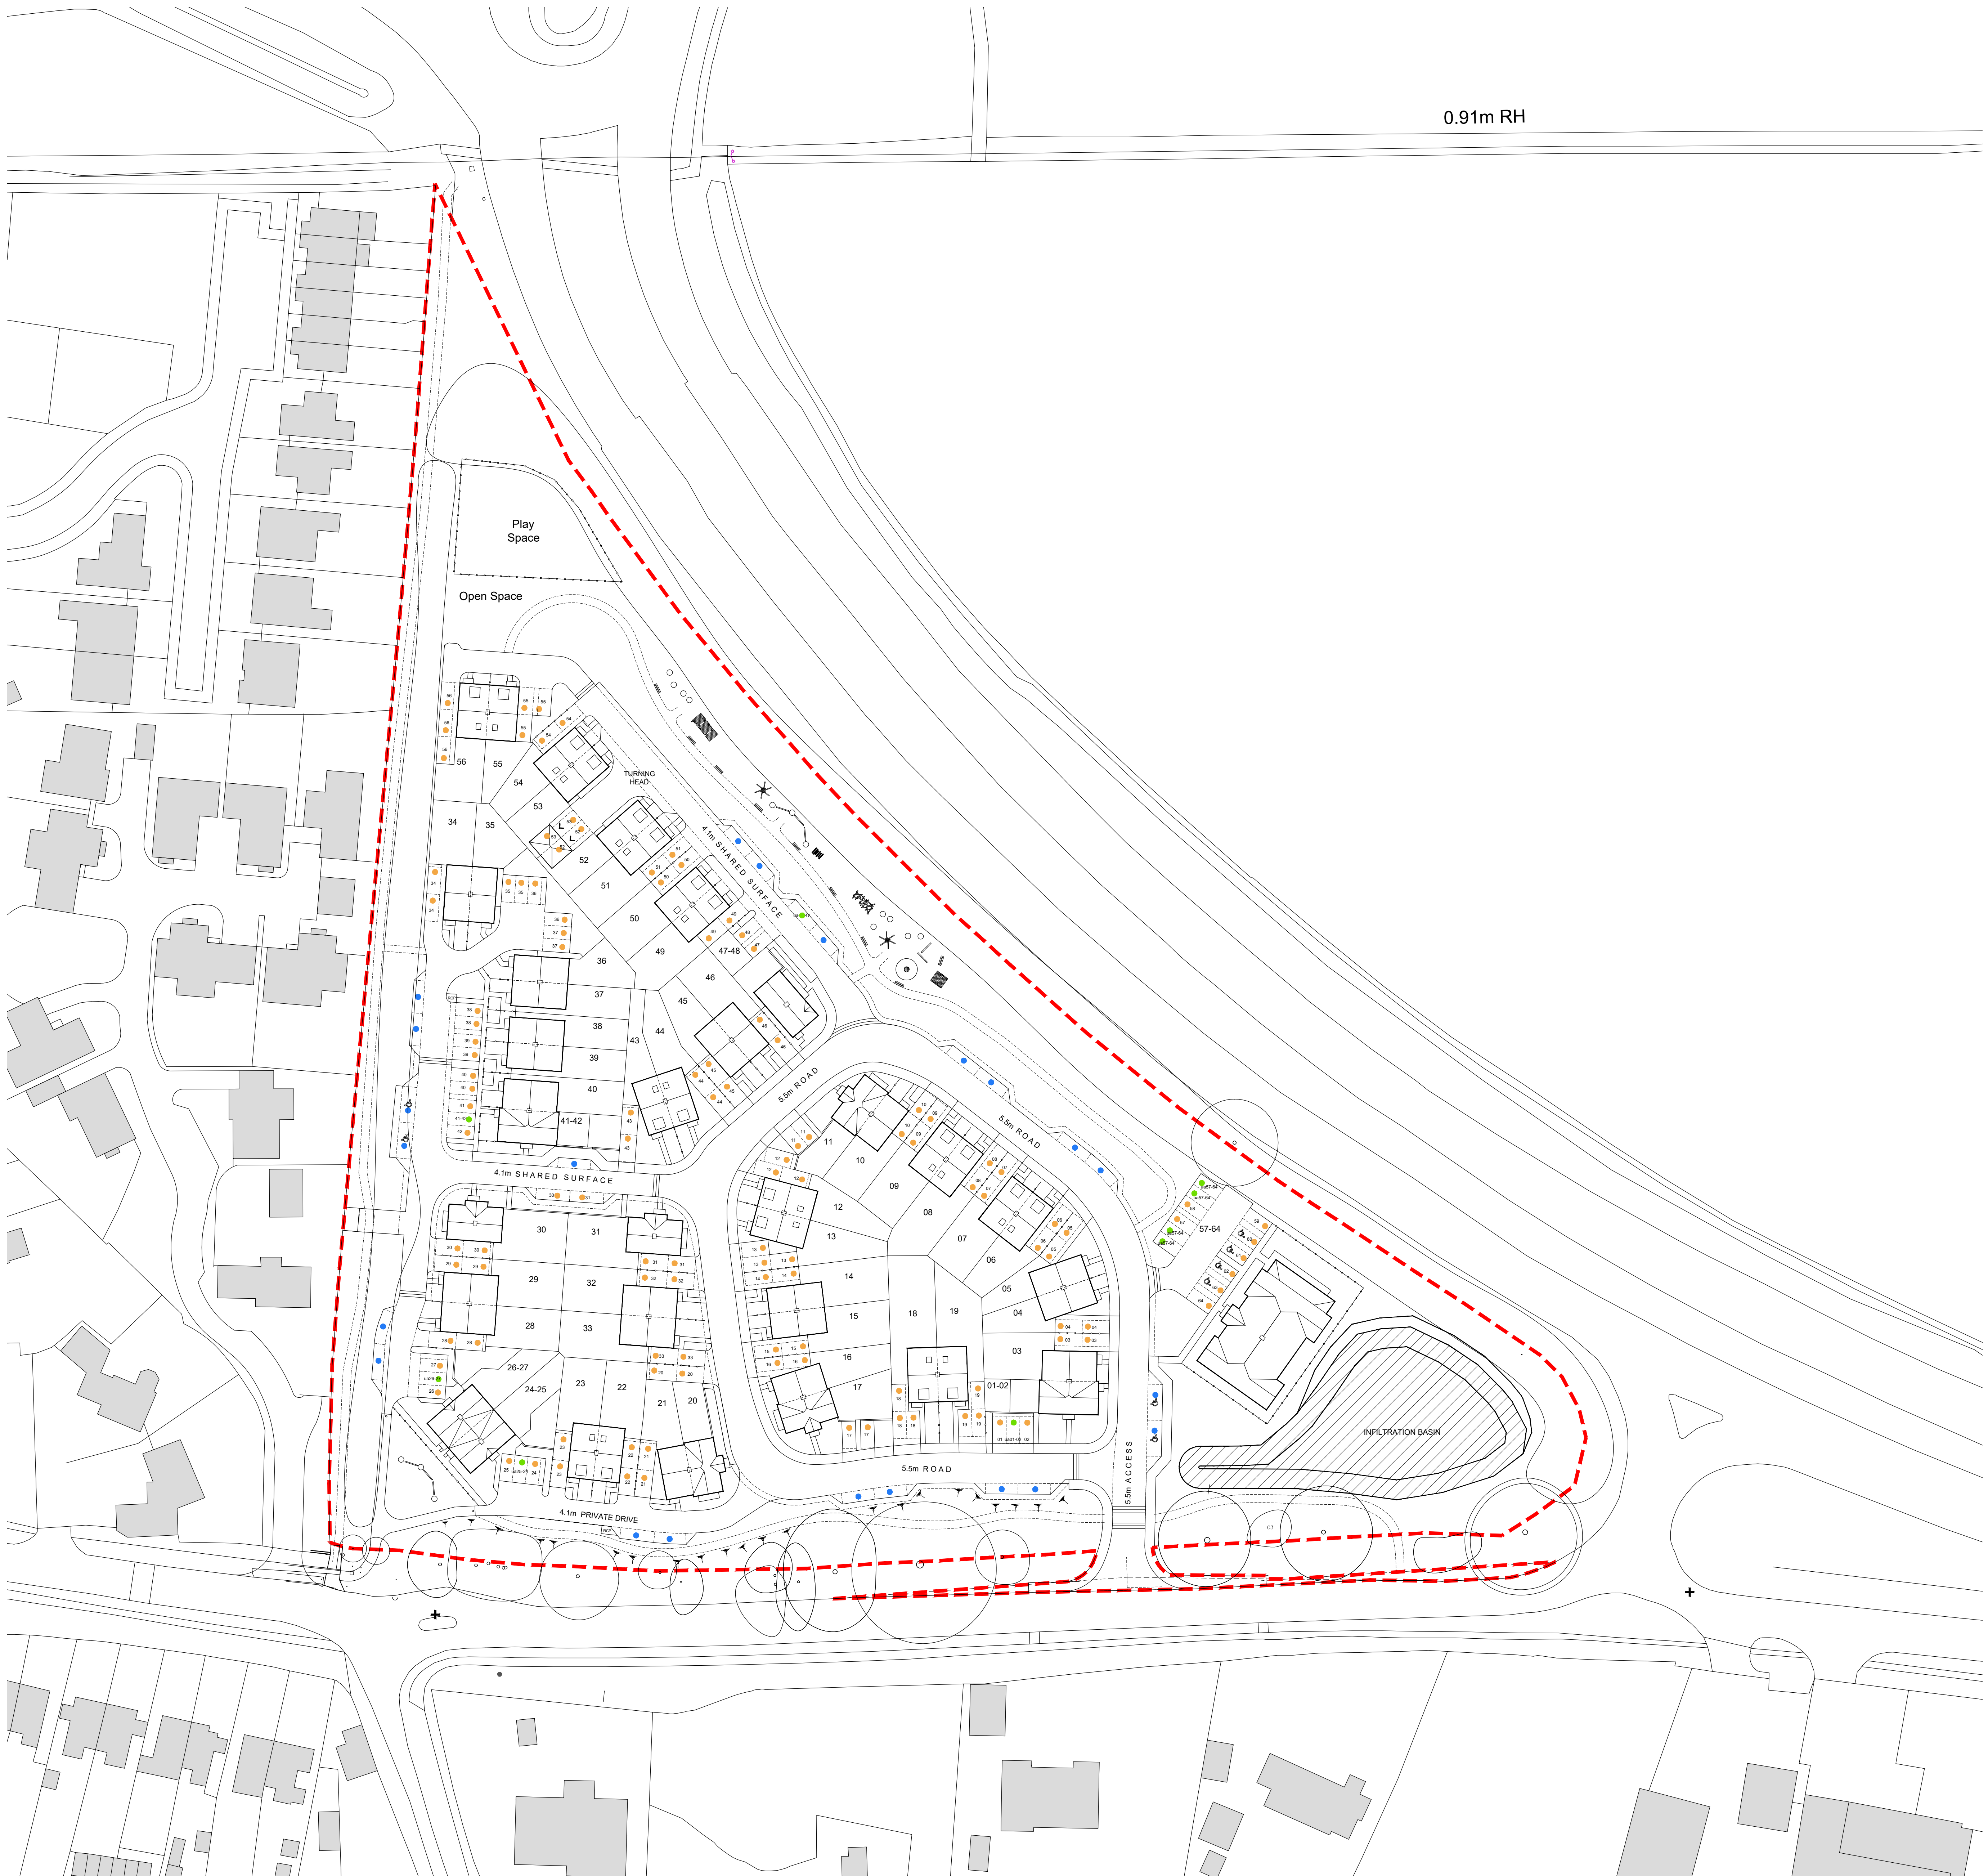

Key:	
●	118 Allocated Car Spaces
●	9 Allocated (Shared) Spaces
●	22 Visitor Car Spaces
Total 149 Spaces	

B	16.03.26	Site Layout amended	CV	KE
A	16.03.26	Site Layout amended	CV	KE
Rev.	Date	Revision Details	Dr	Ch



E: info@eceaarchitecture.com Creativity. Quality. Commerciality.
W: eceaarchitecture.com Reimagining what's possible.

Client's Name
Harlequin Developments

Job Title
Land North of Arundel Road, Fontwell

Drawing Title
Parking Plan

Scale
1:500 @ A0 / 1:1000 @ A2

metres 10 20 30 40 50

Drawn KE Checked AK Date 06.03.26

Job No 7428A Drawing No PL-09 Rev B

Status APPROVAL
CAD Plot size: 16520x2238 - 16.41 x 37 7428-ark.dwg