



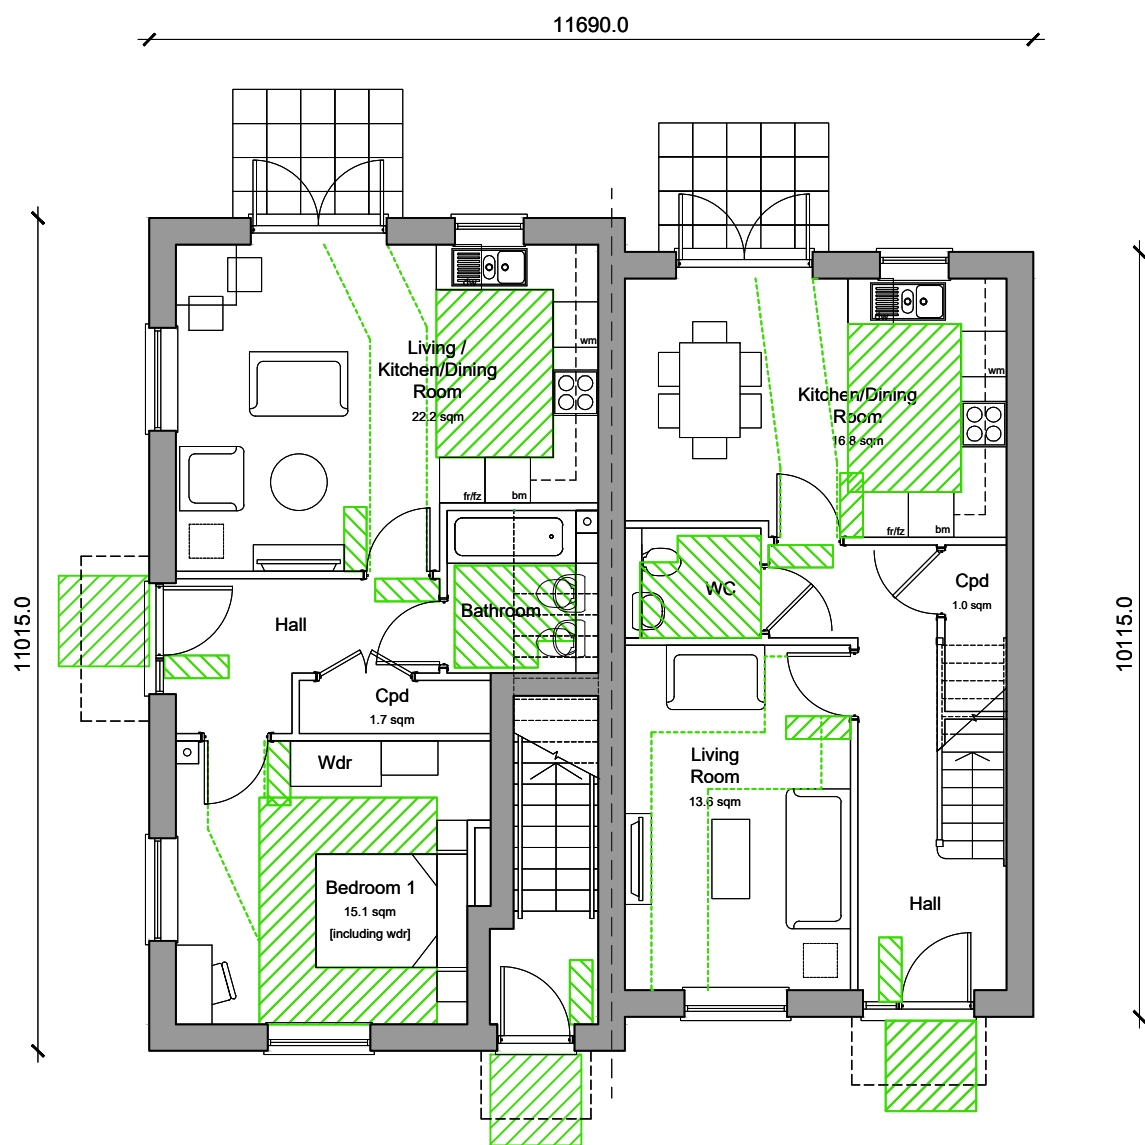

Ground Floor

HT01A  
1-Bedroom 2-Person Maisonette  
50.5 sqm / 543 sqft GIA (to finishes)  
A minimum of 1.5 sqm storage provided in accordance with NDIS requirements.

Plots 01,02  
Plots 41,42 Handed

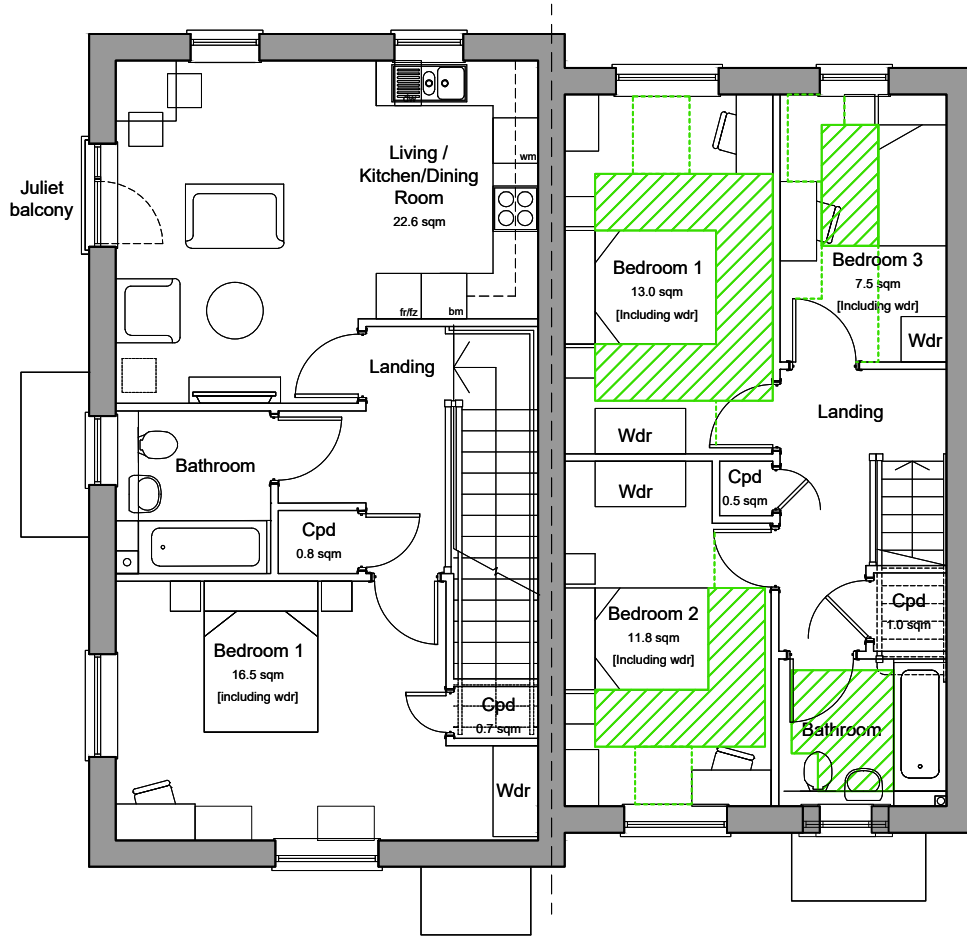

First Floor

HT01B  
1-Bedroom 2-Person Maisonette  
57.6 sqm / 620 sqft GIA (to finishes)  
A minimum of 1.5 sqm storage provided in accordance with NDIS requirements.

Plot 03  
Plot 40 Handed

Materials Key:

- 1 - Brick Multi Red Stock
- 2 - Brick Buff
- 3 - Flint
- 4 - Projecting Brick Head Detail to match brick
- 5 - Soldier Course Banding - Red Contrast
- 6 - Brick Quoins Detail - to match brick
- 7 - Roof tile Red Plain
- 8 - Roof tile Grey Slate
- 9 - Half-round black gutter mounted on grey 150mm fascia
- 10 - Off-white Barge Board
- 11 - Vertical Hung tiles
- 12 - Composite Front door with glazing - Dark Grey
- 13 - Composite Door for Bins and Cycles with louvres
- 14 - Windows light grey uPVC flush casement solar control double glazing
- 15 - Patio Doors light grey uPVC
- 16 - Brick cill - Contrast Brick
- 17 - Metal Balustrade
- 18 - Lead
- 19 - Porch & Bays standing seam roofs
- 20 - GRP flat roof dormer window
- 21 - GRP chimney with metal cap
- 22 - Steel Garage door - light grey
- 23 - Stretcher brick banding

Key:

- ★ Window panes to be side-hung fully openable to 90 degrees inwards
- Window panes to be side-hung fully openable to 90 degrees outwards



Front Elevation  
Plots 01,02

Plot 03

Side Elevation  
Plots 01,02

Rear Elevation  
Plot 03

Plots 01,02

Side Elevation  
Plot 03



Front Elevation  
Plot 40

Plots 41,42

Side Elevation  
Plots 41,42

Rear Elevation  
Plots 41,42

Plot 40

Side Elevation  
Plot 40

|     |          |                  |       |    |
|-----|----------|------------------|-------|----|
| A   | 06.03.26 | Planning Issue   | CV/KP | KE |
| Rev | Date     | Revision Details | Dr    | Ch |



E hello@ecearchitecture.com  
W ecearchitecture.com

Creativity. Quality. Commerciality.  
Rethink what's possible

Client's Name  
Harlequin Developments

Job Title  
Land North of Arundel Road, Fontwell

Drawing Title  
Floor Plans and Elevations - HT01A,  
HT03 and HT01B

Scale  
1:100 @ A1 / 1:200 @ A3

metres 2 4 6 8 10

|       |         |          |
|-------|---------|----------|
| Drawn | Checked | Date     |
| CV/KP | KE      | 29.01.26 |

|        |            |     |
|--------|------------|-----|
| Job No | Drawing No | Rev |
| 7428A  | PL-12      | A   |

Status

APPROVAL