


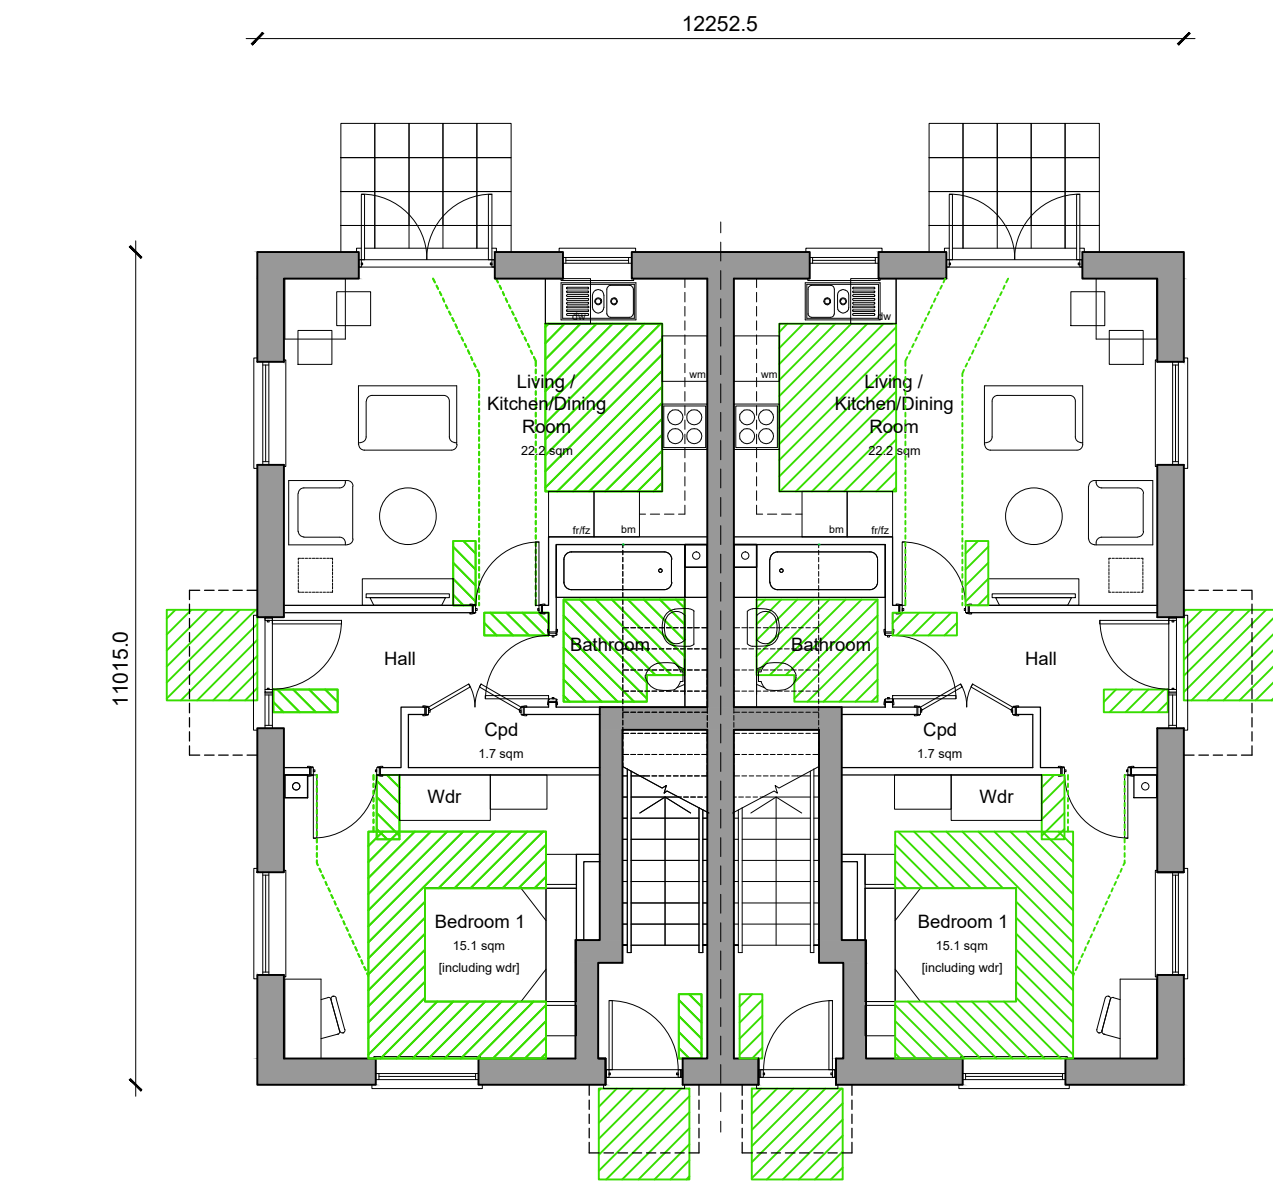


Ground Floor

HT01A
1-Bedroom 2-Person Maisonette
50.5 sqm / 543 sqft GIA [to finishes]
A minimum of 1.5 sqm storage provided in accordance with NDSS requirements.

HT01B
1-Bedroom 2-Person Maisonette
50.5 sqm / 543 sqft GIA [to finishes]
A minimum of 1.5 sqm storage provided in accordance with NDSS requirements.

Plot 26

Plot 24

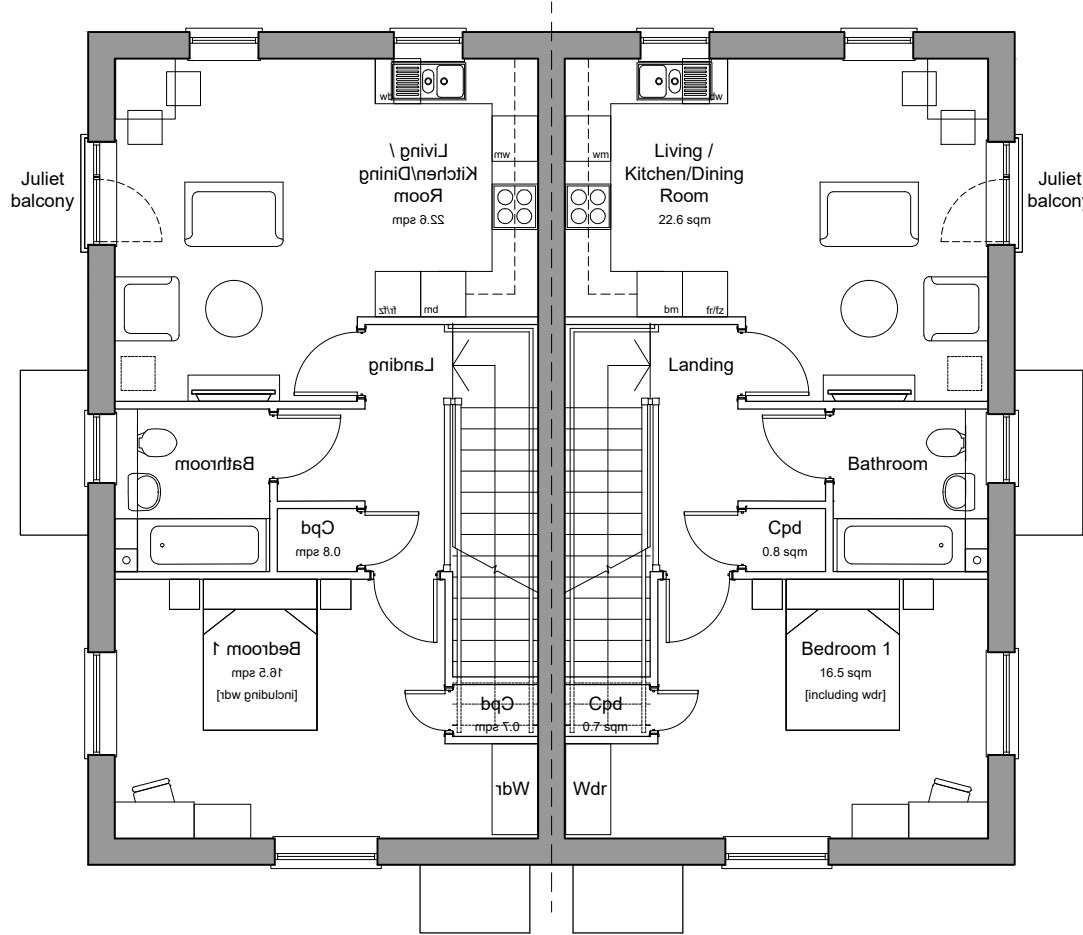

First Floor

HT01B
1-Bedroom 2-Person Maisonette
57.6 sqm / 620 sqft GIA [to finishes]
A minimum of 1.5 sqm storage provided in accordance with NDSS requirements.

Plot 27

Plot 25



Front Elevation
Plots 26, 27

Plots 24, 25



Side Elevation
Plots 24, 25



Rear Elevation
Plots 24, 25

Plot 26, 27



Side Elevation
Plots 26, 27

Materials Key:

- 1 - Brick Multi Red Stock
- 2 - Brick Buff
- 3 - Flint
- 4 - Projecting Brick Head Detail to match brick
- 5 - Soldier Course Banding - Red Contrast
- 6 - Brick Quoins Detail - to match brick
- 7 - Roof tile Red Plain
- 8 - Roof tile Grey Slate
- 9 - Half-round black gutter mounted on grey 150mm fascia
- 10 - Off-white Barge Board
- 11 - Vertical Hung tiles
- 12 - Composite Front door with glazing - Dark Grey
- 13 - Composite Door for Bins and Cycles with louvres
- 14 - Windows light grey uPVC flush casement solar control double glazing
- 15 - Patio Doors light grey uPVC
- 16 - Brick cill - Contrast Brick
- 17 - Metal Balustrade
- 18 - Lead
- 19 - Porch & Bays standing seam roofs
- 20 - GRP flat roof dormer window
- 21 - GRP chimney with metal cap
- 22 - Steel Garage door - light grey
- 23 - Stretcher brick banding

Key:

- ★ Window panes to be side-hung fully openable to 90 degrees inwards
- Window panes to be side-hung fully openable to 90 degrees outwards

A	06.03.26	Planning Issue	CV/KP	KE
Rev	Date	Revision Details	Dr	Ch



E hello@ecearchitecture.com
W ecearchitecture.com

Creativity. Quality. Commerciality.
Rethink what's possible

Client's Name
Harlequin Developments

Job Title
Land North of Arundel Road, Fontwell

Drawing Title
Floor Plans and Elevations - HT01A and HT01B Semi

Scale
1:100 @ A1 / 1:200 @ A3

metres 2 4 6 8 10

Drawn	Checked	Date
CV/KP	KE	29.01.26

Job No	Drawing No	Rev
7428A	PL-11	A

Status
APPROVAL