

This drawing is protected under
The Copyright, Designs and Patents Act 1988

66 **HA**

**THIS DRAWING IS TO BE READ IN CONJUNCTION
WITH ALL OTHER PROJECT, CONSULTANT +
SPECIALIST CONTRACTORS DOCUMENTATION**

Do not scale.

Figured dimensions only are to be taken from this drawing.
All dimensions are to be checked on site before any work is
put in hand.

notes:

key:

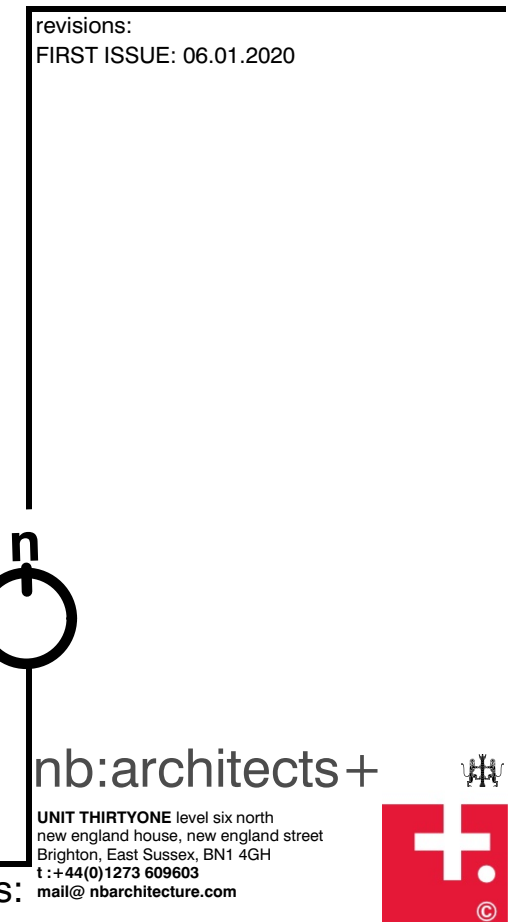
[illegible]

Diagram illustrating a roof plan with various features and their retention status:

- extension: below**: A pink-shaded area extending from the main roof structure.
- new dormer**: A red-shaded rectangular area on the roof.
- brown plain tiles**: A light grey-shaded area representing the main roof surface.
- chimneys: retained**: Two white rectangular areas representing chimneys that are to be retained.

The diagram uses dashed lines to indicate boundaries and solid lines for structural elements. Arrows point from the labels to the corresponding features on the roof plan.

