



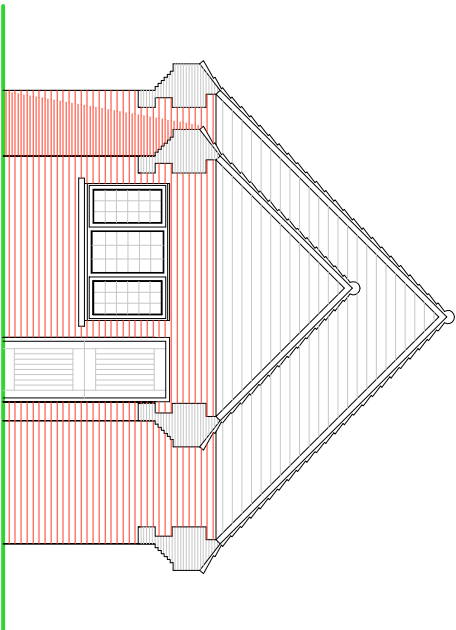


SIDE ELEVATION

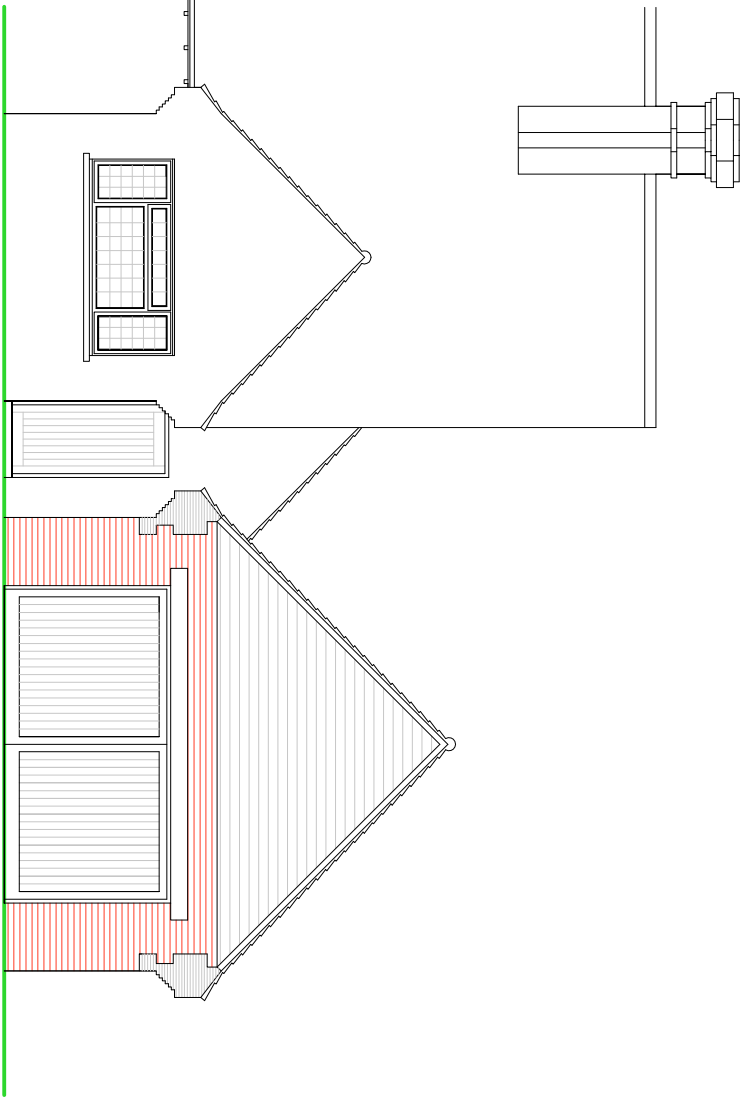

REAR ELEVATION



FRONT ELEVATION

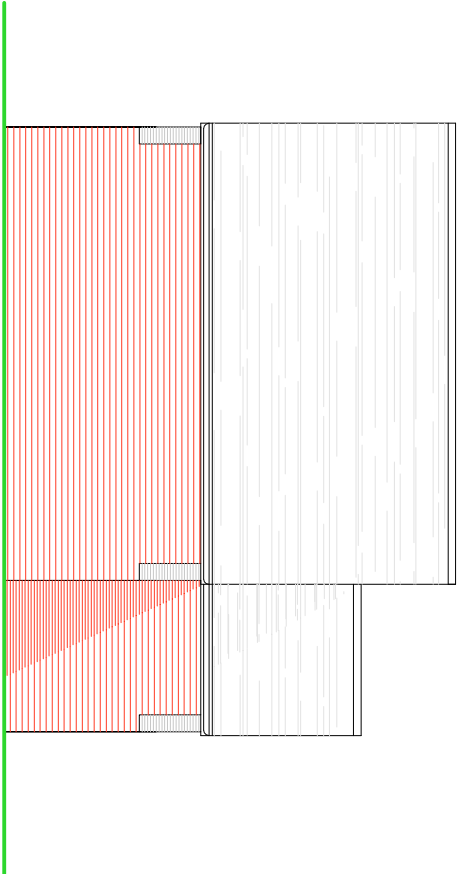

SIDE ELEVATION

PROPOSED ELEVATIONS

NOTES

ROOF - Plain clay tiles to pitched roof.

WALLS - Mixture of face brickwork and clay tile hanging detail to gables. Tile or brick creasing quoins. Stained timber 'up and over' garage door.

WINDOWS/DOORS - Timber casement windows and doors to client choice and planning approval.

SCALE



METRES

SBCL

SUSSEX BUILDING CONSULTANCY LIMITED
BERRYCROFT, TYE LANE,
WALBERTON, WEST SUSSEX.

SCALE - 1/100 REV - A DATE - 17/03/2010

1 NORTHGATE ROAD
POWELL G258
PO21 5Z
TEL/FAX - (01243) 861378