
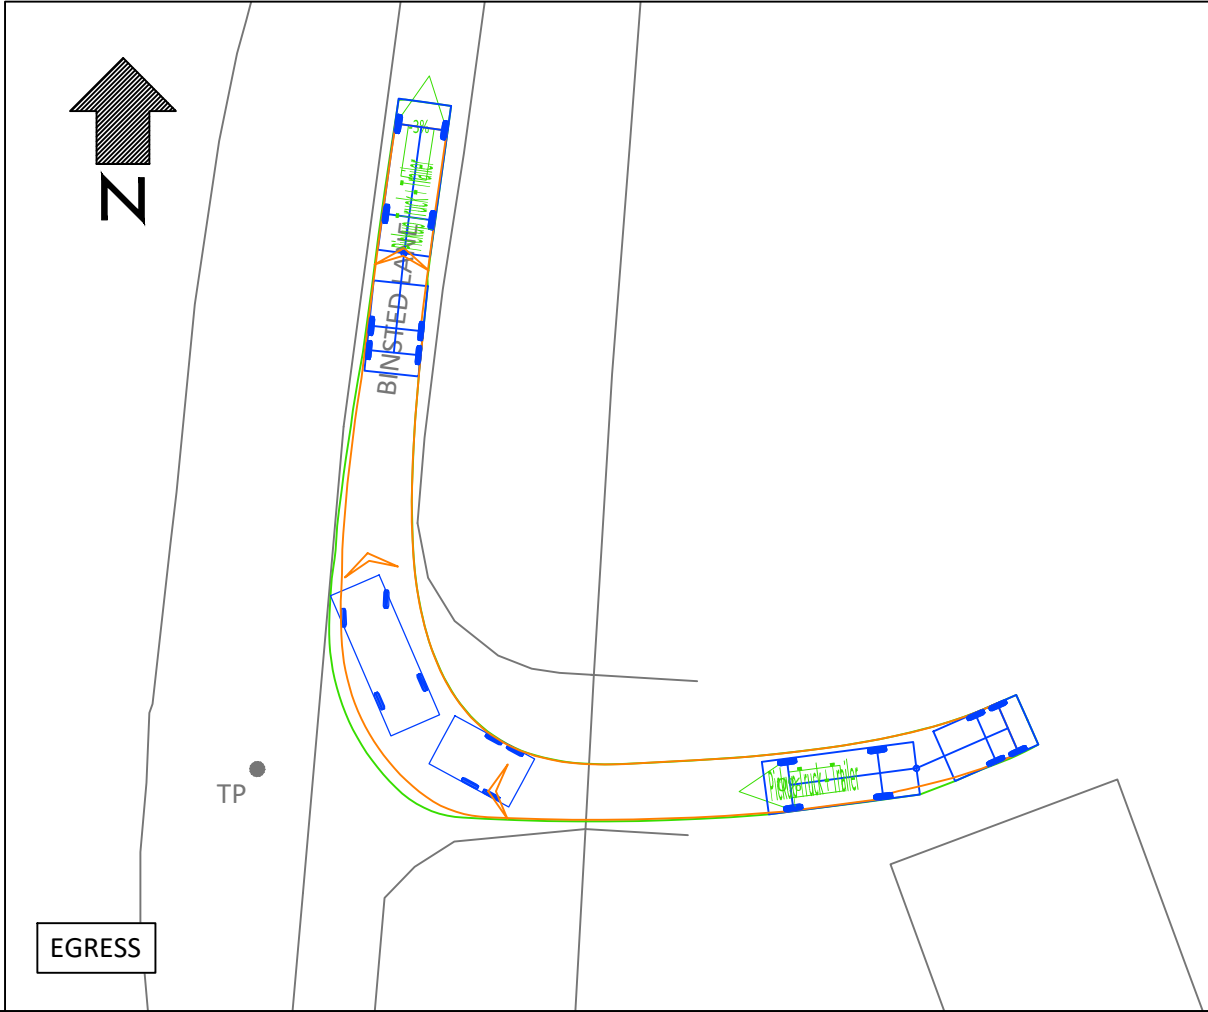
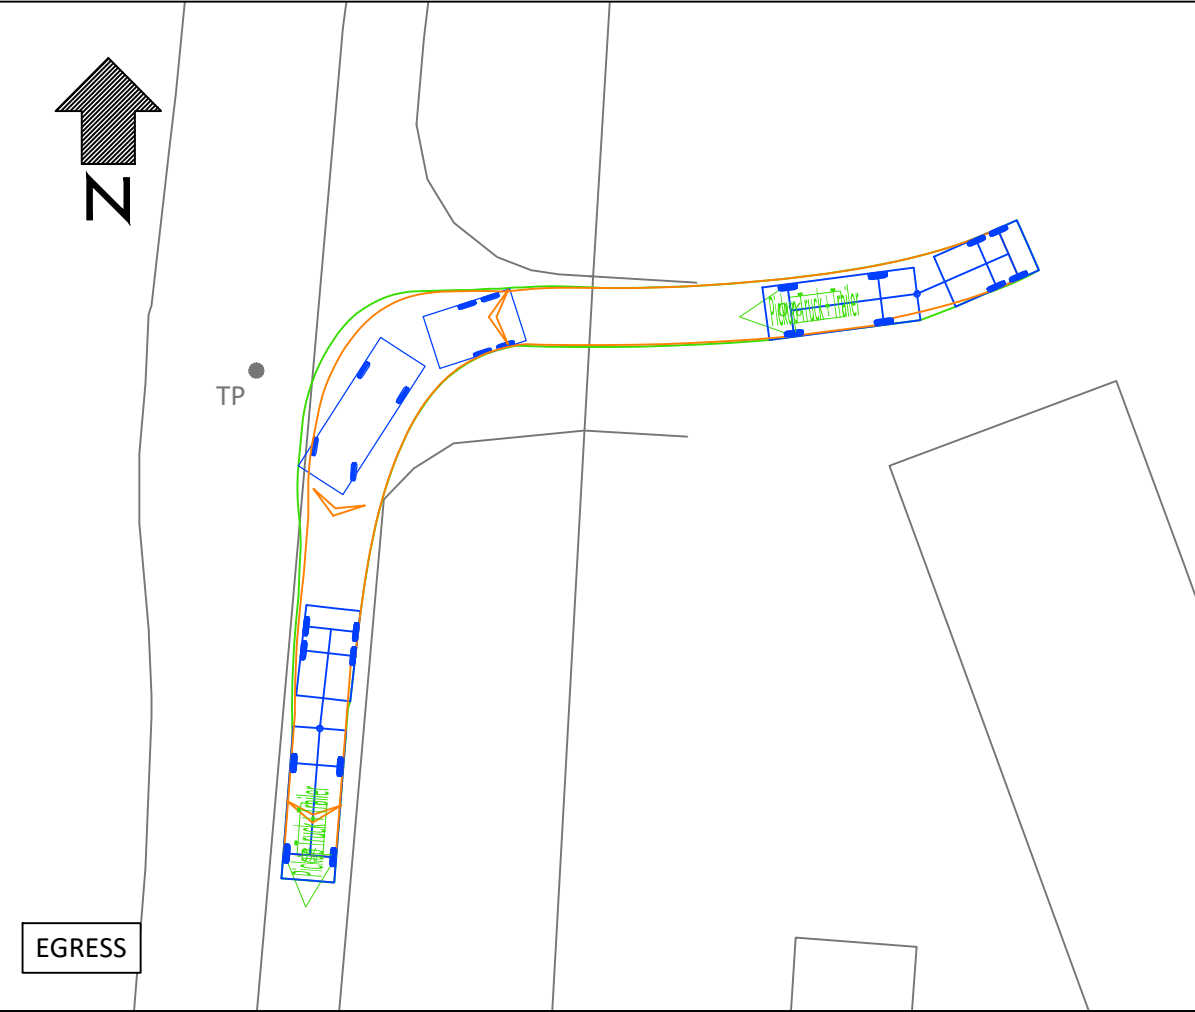
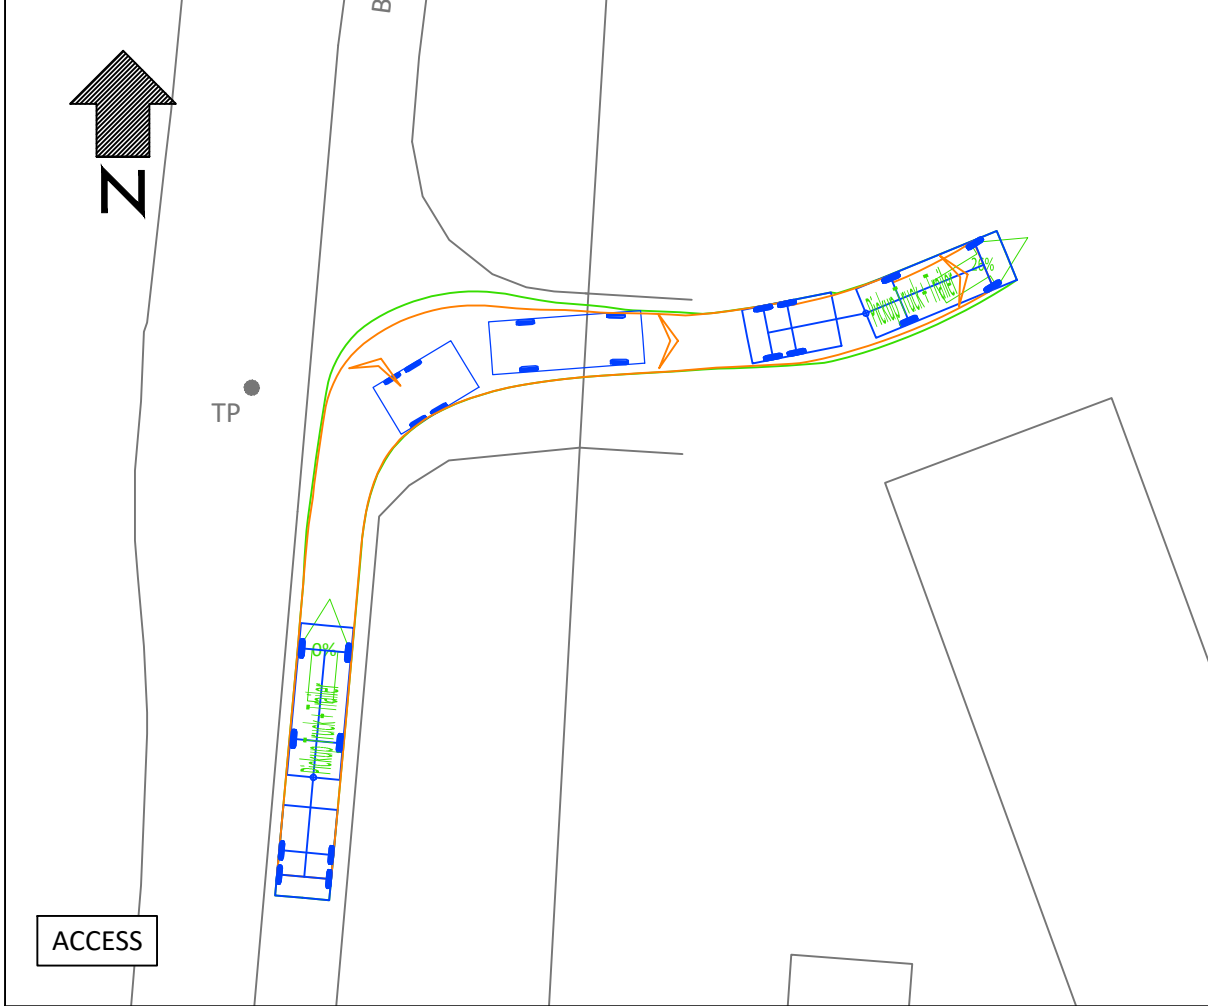


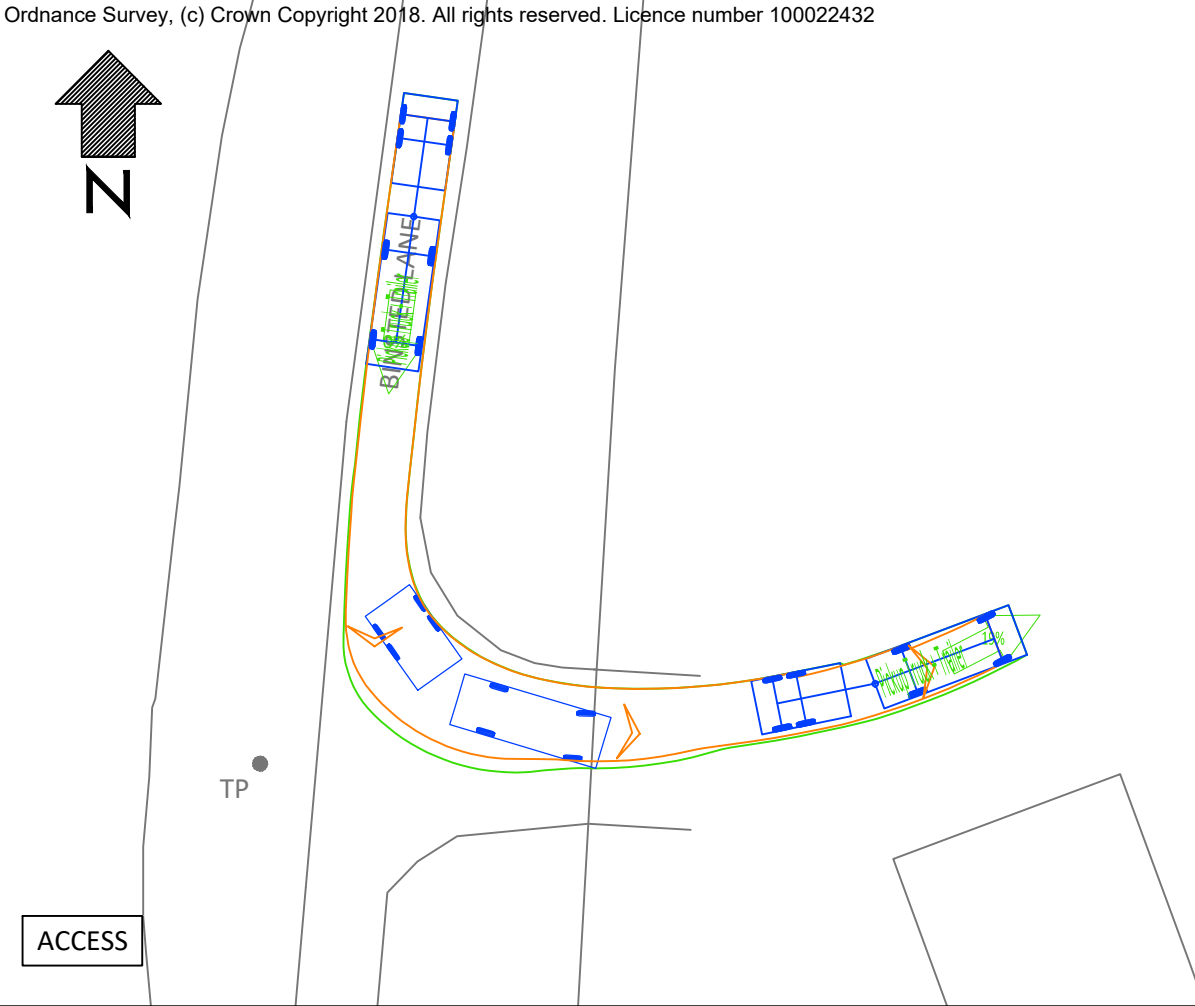

VEHICLE DETAILS:

PICKUP TRUCK + TRAILER

Overall Length	9.040m
Overall Width	1.800m
Overall Body Height	1.515m
Min Body Ground Clearance	0.289m
Max Track Width	1.800m
Lock to lock time	4.00s
Kerb to Kerb Turning Radius	5.900m

Design speed 5kph for all Forward movements
Design speed 2.5kph for all Reverse movements

-	01/02/19	ORIGINAL ISSUE	AS	DO	DO
Rev	Date	Description	Dm	Chk	App

This drawing has been specifically prepared to meet the requirements of the named client and may contain design and innovative features which differ from conventional design standards.

CAD precision Ltd

W: www.cad-precision.com Twitter: [#CADprecision](https://twitter.com/CADprecision)
E: info@cad-precision.com Google+, Facebook
T: 01273 661753 Linked-IN

Client

D OSBORNE

Project

FAIRMEAD FARM
BINSTED LANE, BINSTED, ARUNDEL

Drawing Title

SWEPT PATH ANALYSIS USING A
PICKUP TRUCK + TRAILER

Drawing Status

FOR INFORMATION

Drawn AS	Designed AS	Date FEB 2019	Scale 1:250	Size A3
Drawing No. 1642-003				Rev -