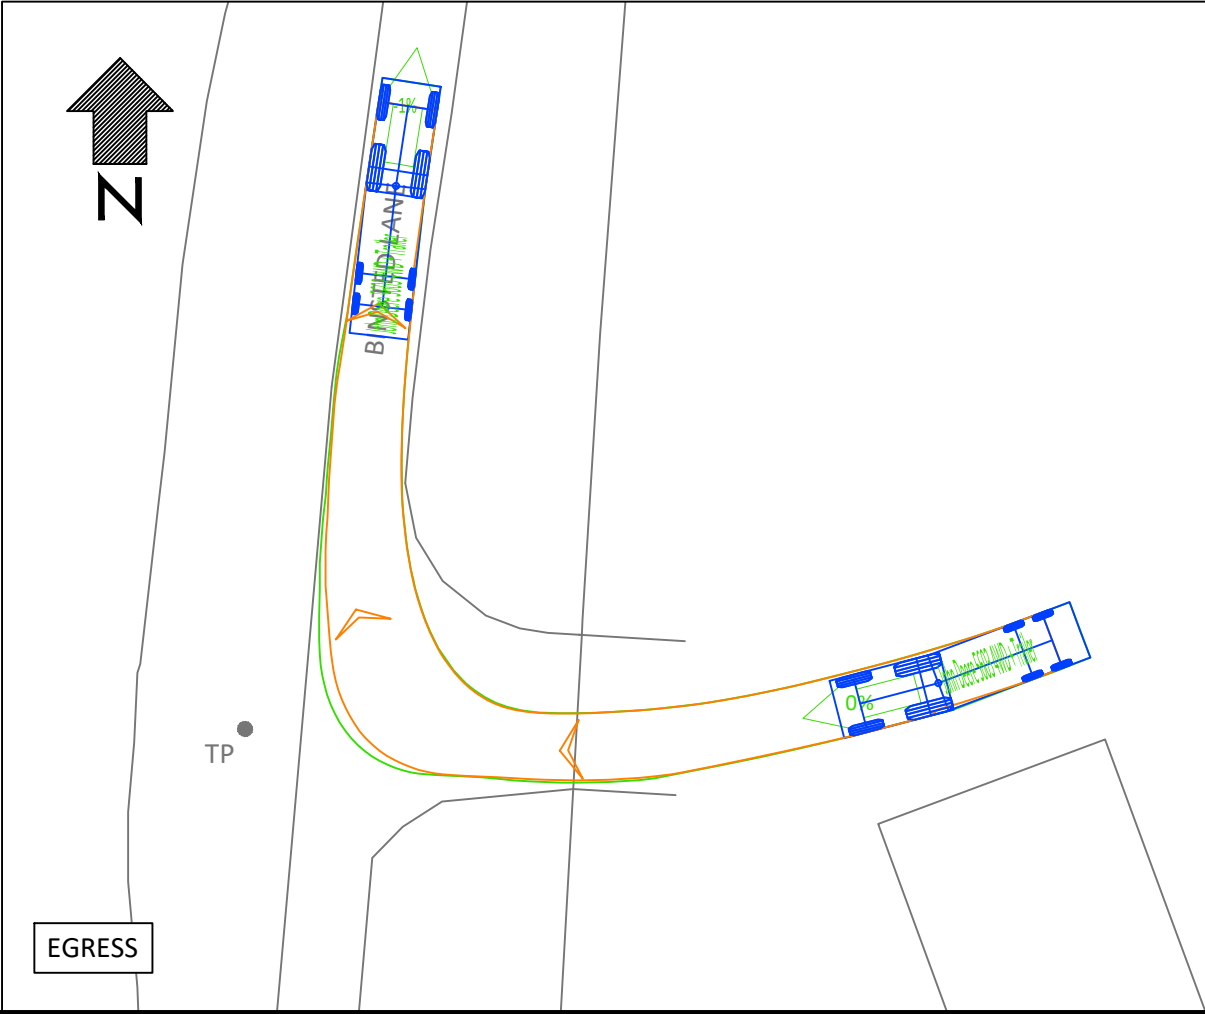
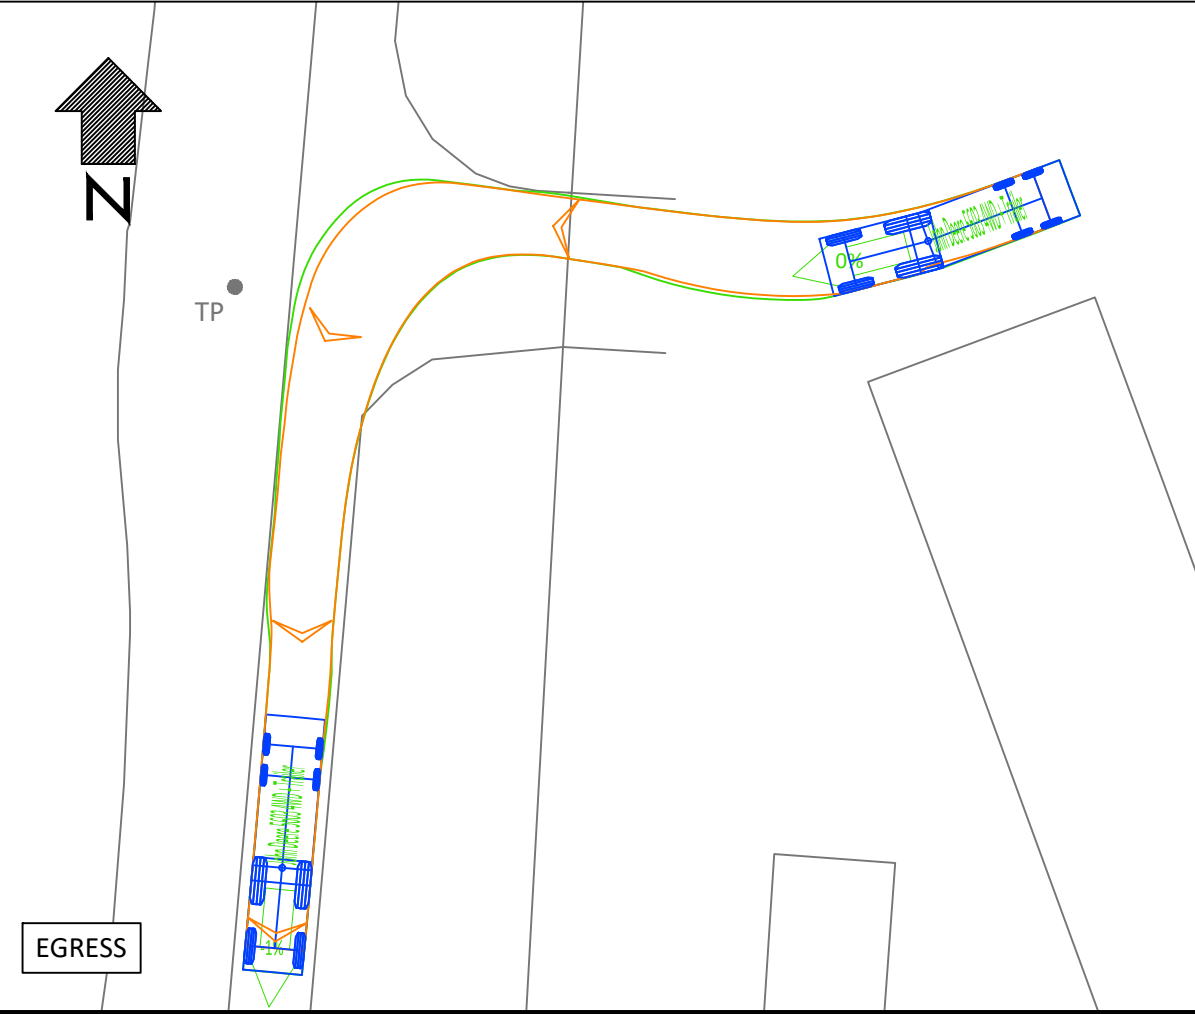
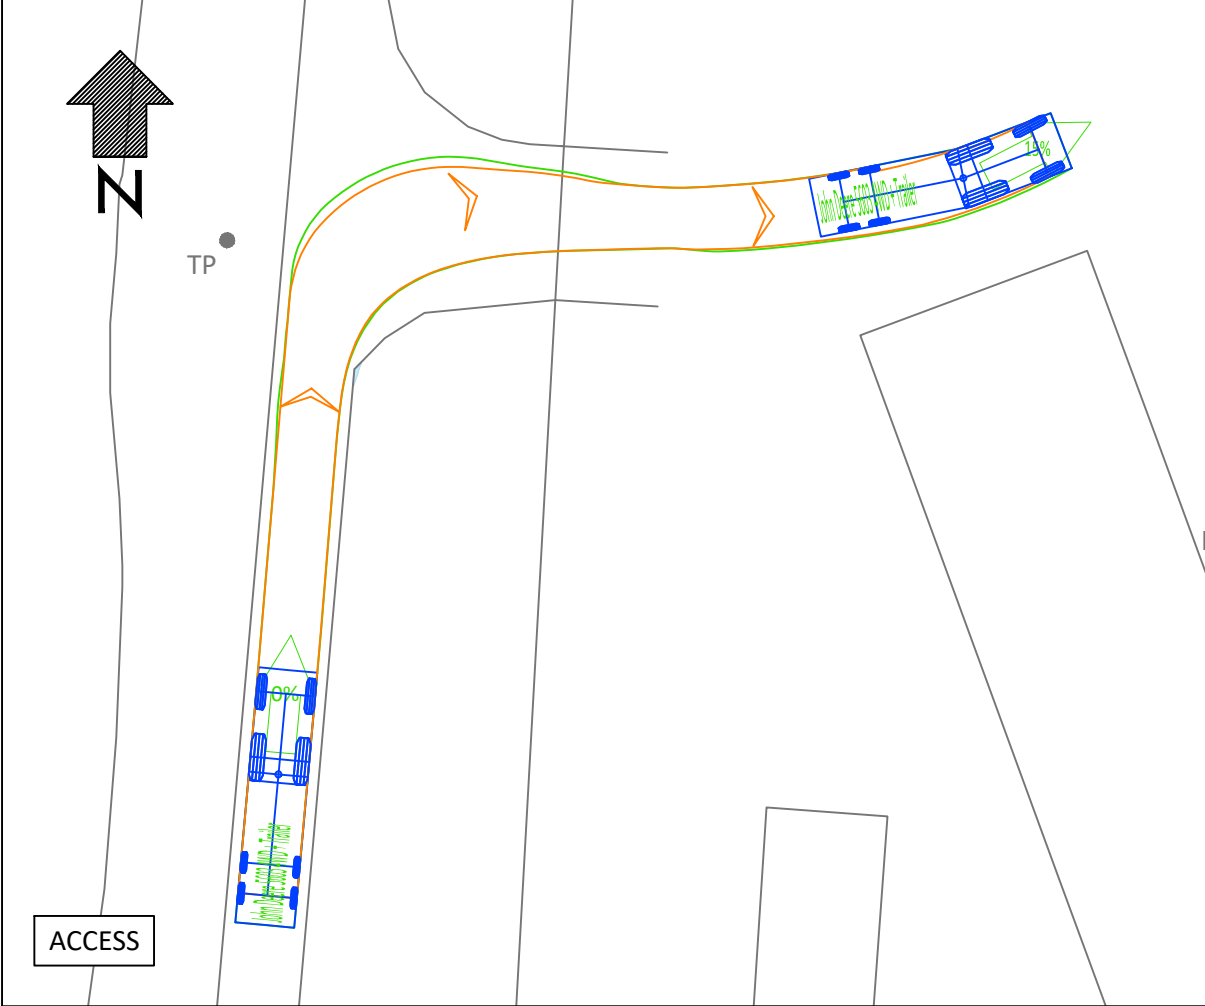
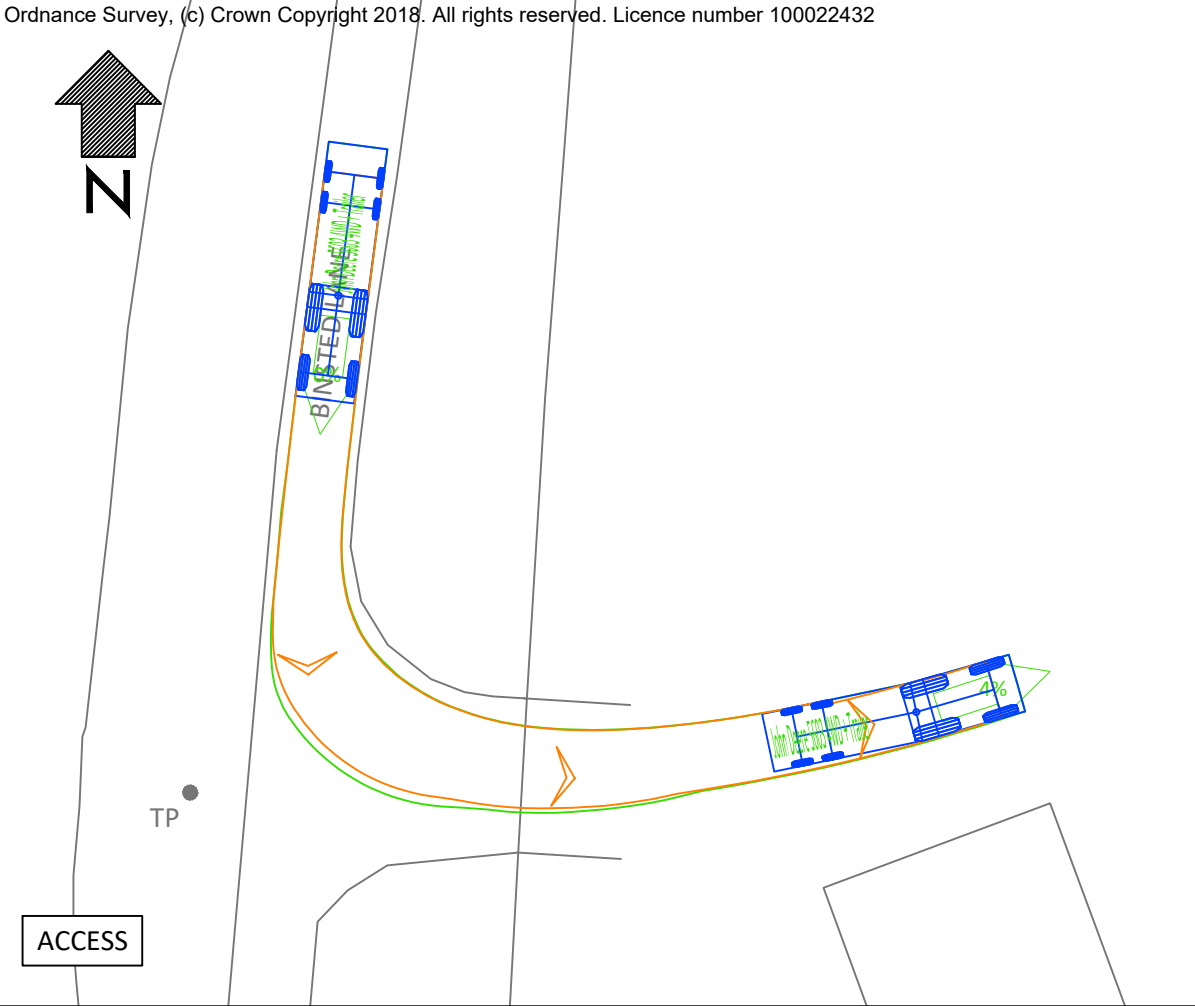


JOHN DEERE 5603 4WD + TRAILER

Overall Length 8.466m
Overall Width 1.950m
Overall Body Height 3.000m
Min Body Ground Clearance 0.548m
Track Width 1.950m
Lock-to-lock time 6.00s
Kerb to Kerb Turning Radius 3.930m

Design speed 5kph for all Forward movements
Design speed 2.5kph for all Reverse movements

Rev	Date	Description	Dm	Chk	App
A	01/02/19	VEHICLE PATH TO NORTH ADDED	AS	DO	DO
-	18/07/18	ORIGINAL ISSUE	AS	DO	DO

This drawing has been specifically prepared to meet the requirements of the named client and may contain design and innovative features which differ from conventional design standards.

CAD precision Ltd

W: www.cad-precision.com

E: info@cad-precision.com

T: 01273 661753

Twitter: [#CADprecision](https://twitter.com/CADprecision)

Google+, Facebook

Linked-IN

Client

D OSBORNE

Project

FAIRMEAD FARM
BINSTED LANE, BINSTED, ARUNDEL

Drawing Title

SWEPT PATH ANALYSIS USING A
TRACTOR AND TRAILER

Drawing Status

FOR INFORMATION

Drawn AS	Designed AS	Date JUL 2018	Scale 1:250	Size A3
Drawing No. 1642-001				Rev A