
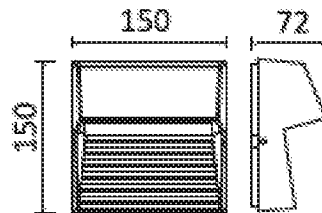
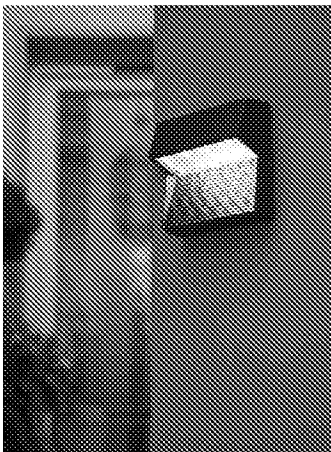


ARCHITECTURAL

LUTEC

CONNECTED BY LIGHTING

A+

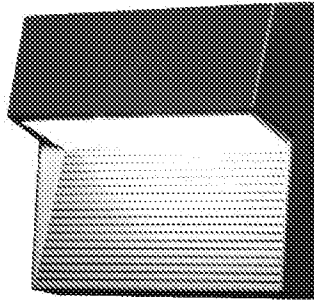

Model No

RADIUS 1866 GR

Type

Modern - wall washer

Bulb type

LED Cree XBD

Power

9 watt

Output

130 lumen

Colour Temp.

4000K

Dimension

150*150*72 mm

Material

Heavy-duty die cast Aluminium with lightly Frosted PC diffuser

Finish

Grey Powder Coating

IP

54

Features

No glare, indirect wall wash lighting effect

Function

Wall light and wall washer for indoor or outdoor use