



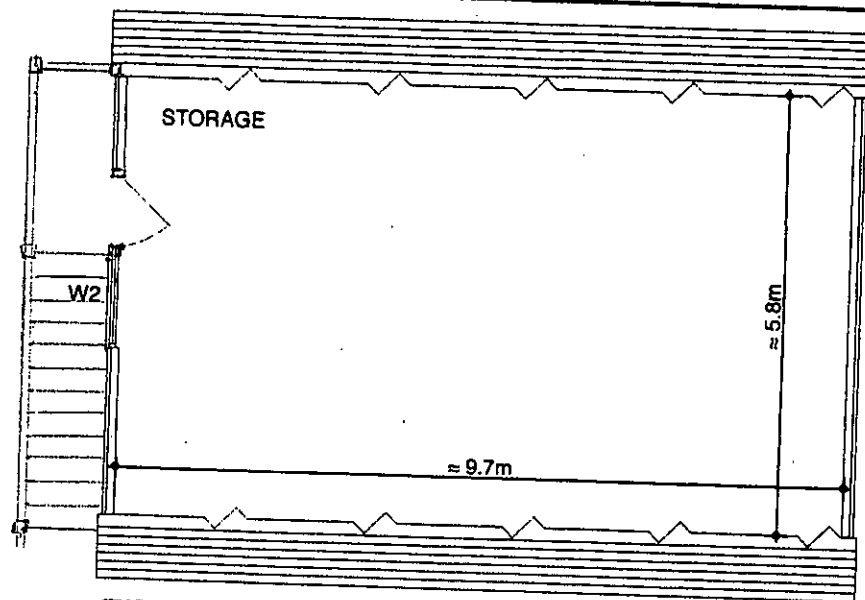

FIRST FLOOR PLAN

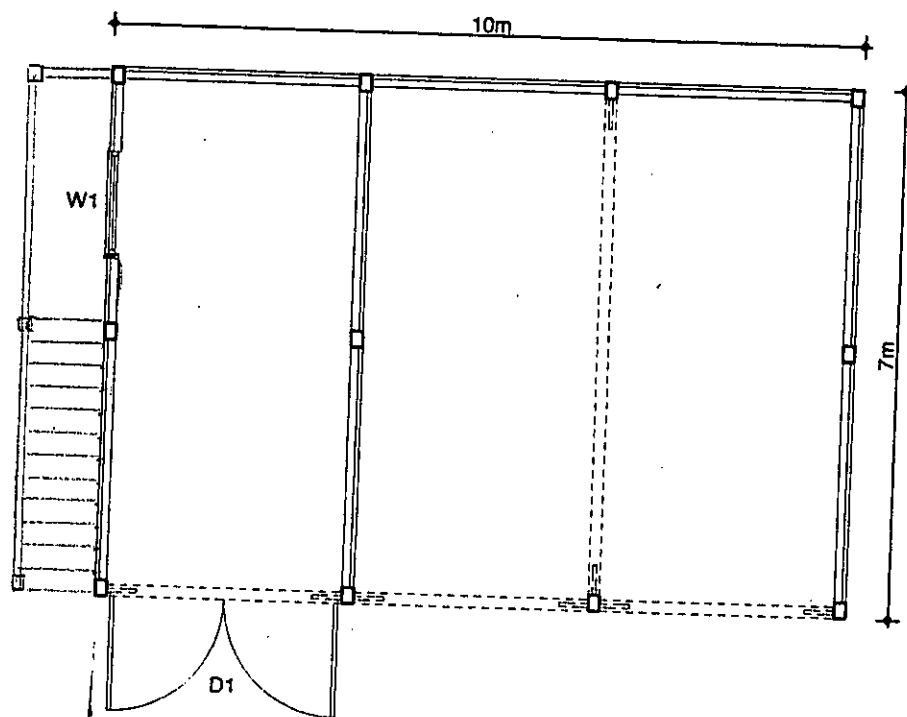

GROUND FLOOR PLAN



EXISTING

: Garage

FOR: Mr Matthews

AT: Little Box Cottage
Walberton Green
Arundel
West Sussex
BN18 0AT

TYPE: 7.3 SCALE: 1:100

DATE: April 2007

Notes:

Roof : Slate tiles

Walls : Feather edge weather boarded panels

Structure : Traditionally jointed & pegged oak frame

Plinth : Brickwork

© Copyright B.O.D.C.