



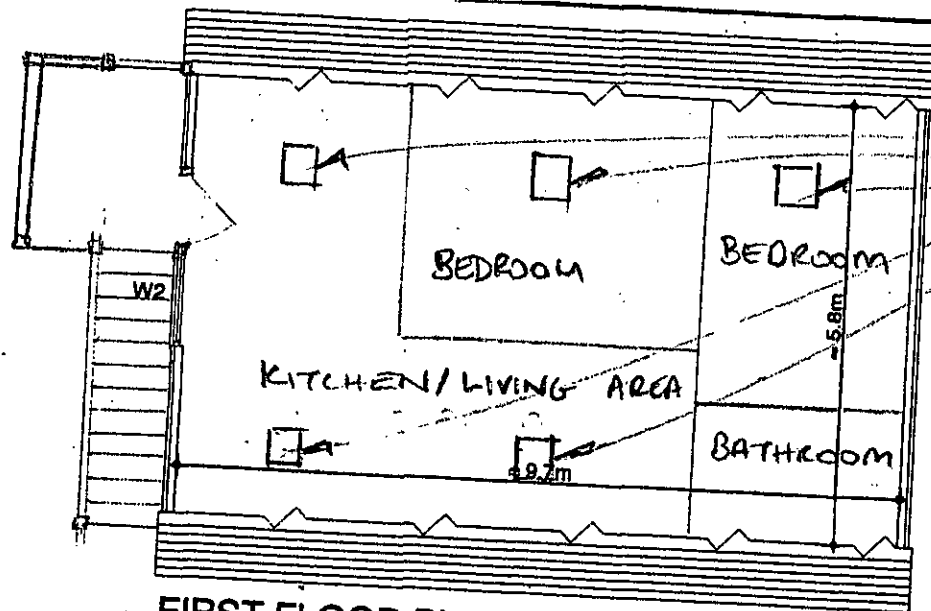

FIRST FLOOR PLAN

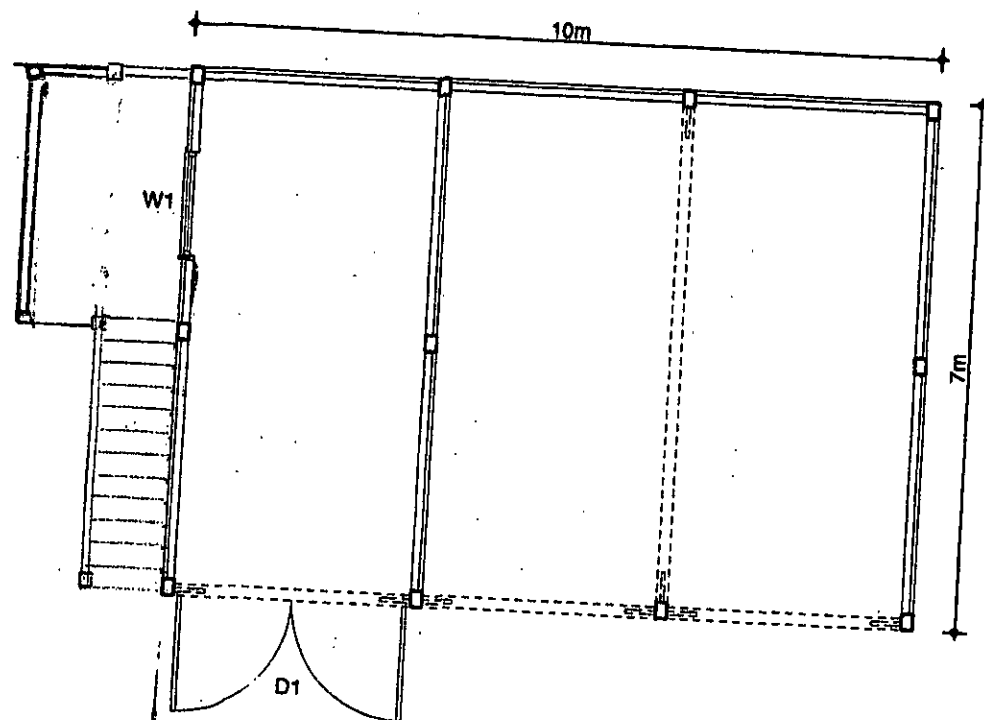

GROUND FLOOR PLAN



PROPOSED:

FOR: Mr Matthews

AT: Little Box Cottage
Walberton Green
Arundel
West Sussex
BN18 0AT

TYPE: 7.3 SCALE: 1:100

DATE: April 2007

Notes:

- Roof : Slate tiles
- Walls : Feather edge weather boarded panels
- Structure : Traditionally jointed & pegged oak frame
- Plinth : Brickwork