



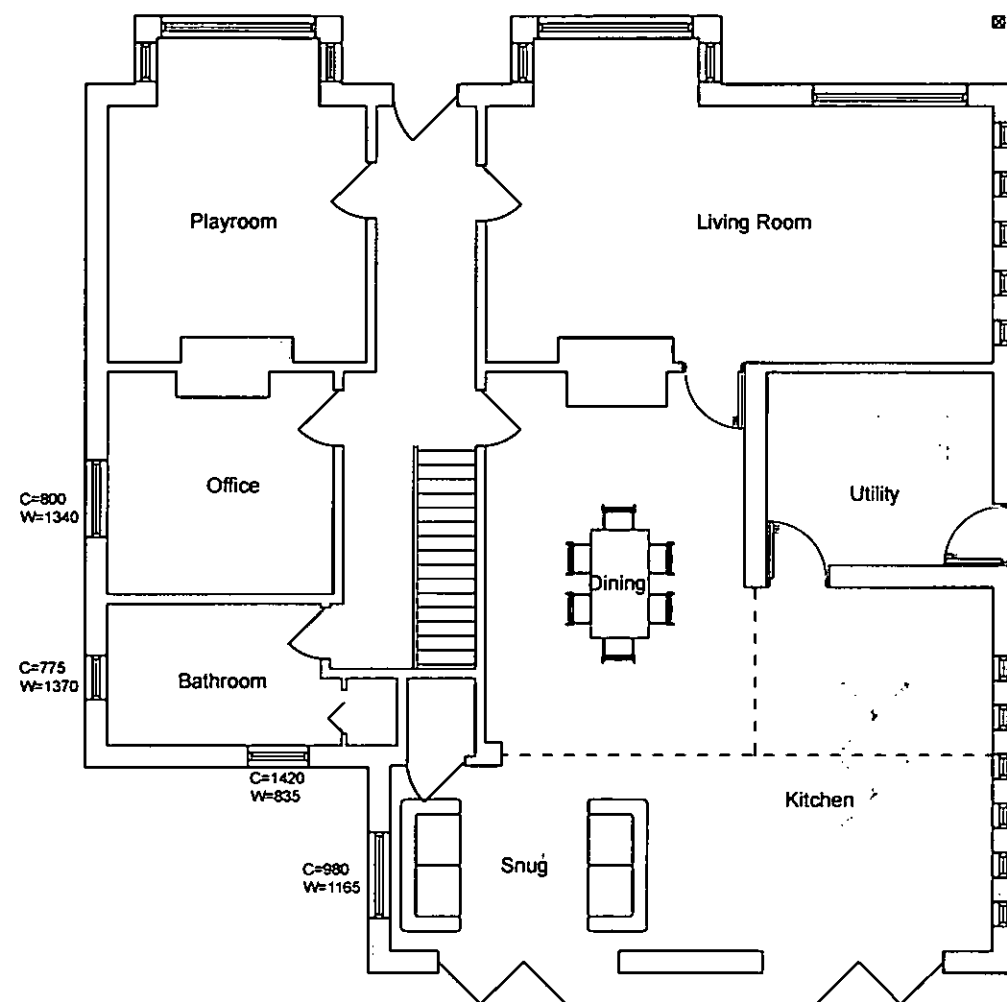

Ground Floor Plan 1:100 @ A3

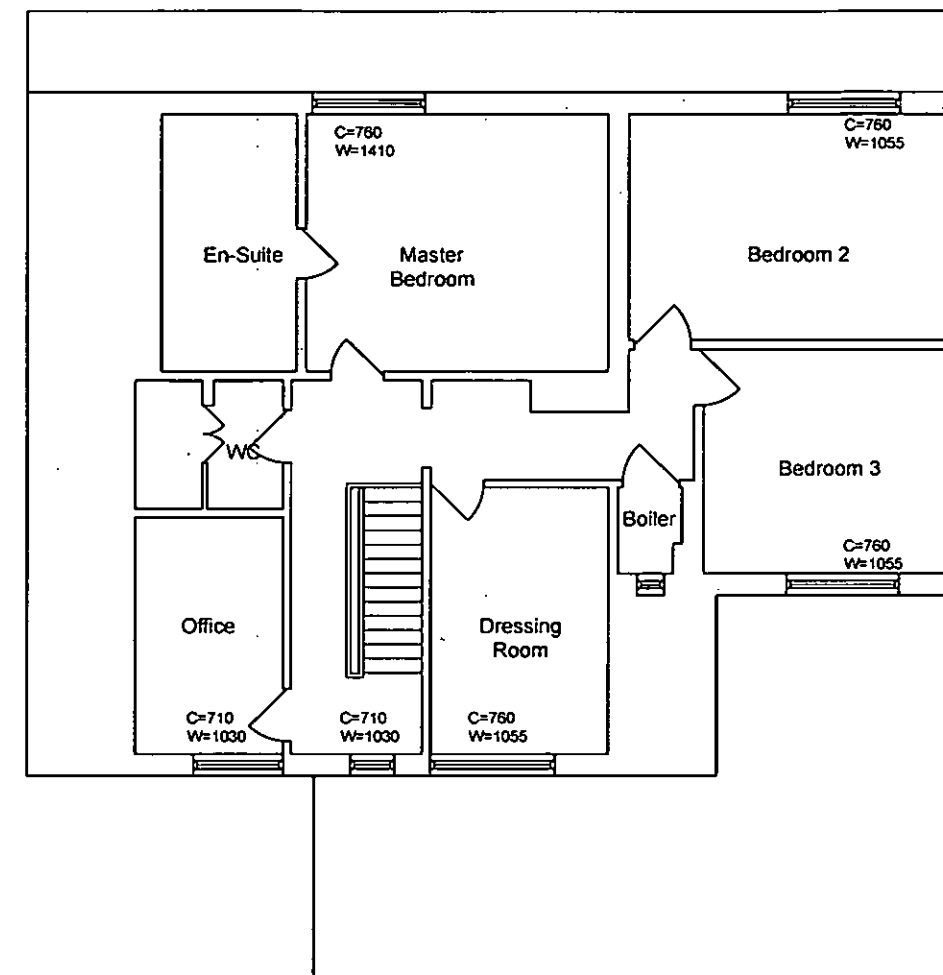

First Floor Plan 1:100 @ A3

Address.
Park View
Avisford Park Roac
Walberton
Arundel
BN18 0AP

Drawing.
Proposed Floor
Plan

Scale.
As Shown

Date.
March 2017

Drawing No.
DPA 05