


PROPOSED STREET SCENE 1:200

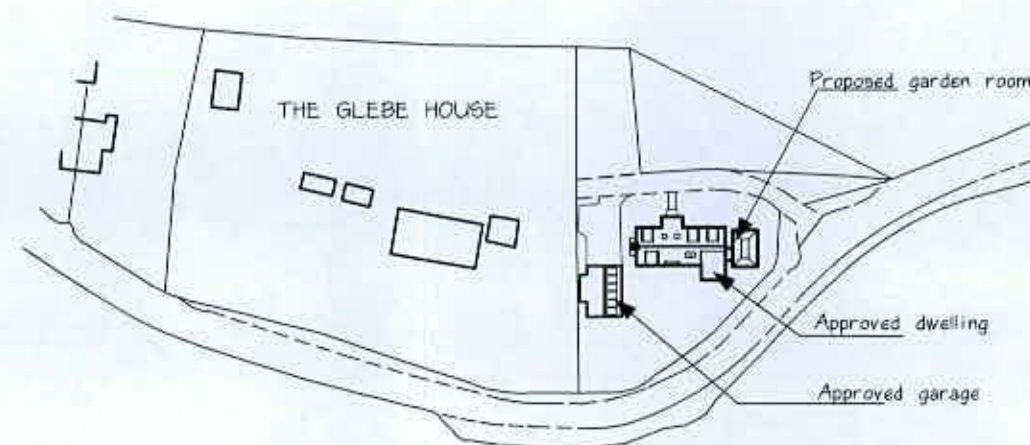

LOCATION PLAN 1:1250

NOTES

- i) Materials to be as per Condition 3 of WA/6/18/DOC approved 19/2/2018
- ii) Hard and soft landscaping to be as per Condition 5 of WA/6/18/DOC approved 19/2/2018

1:200 Metric Scale
0 2 4 6 8 10 Metres

A3 Sheet

Michael Hemmings
BUILDING DESIGN

8 ALFOLD BUSINESS CENTRE
LOXWOOD ROAD
ALFOLD
SURREY GU6 8HP
Tel: Loxwood (01403) 752029

PROPOSED STREET SCENE, CHURCH FARM BUNGALOWS
CHURCH FARM, BINSTED LANE, BINSTED, WEST SUSSEX

DRAWING NUMBER

2129/03

DATE

MARCH 2017