




EXISTING SOUTH ELEVATION.

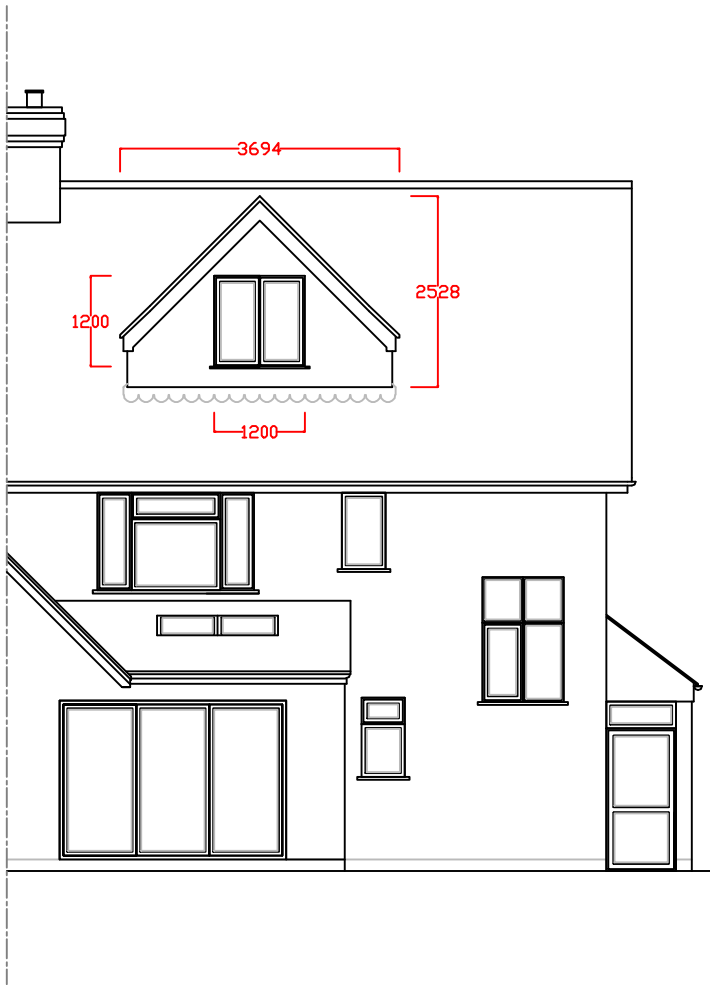

PROPOSED SOUTH ELEVATION.




EXISTING NORTH ELEVATION.



PROPOSED NORTH ELEVATION.



EXISTING EAST ELEVATION.

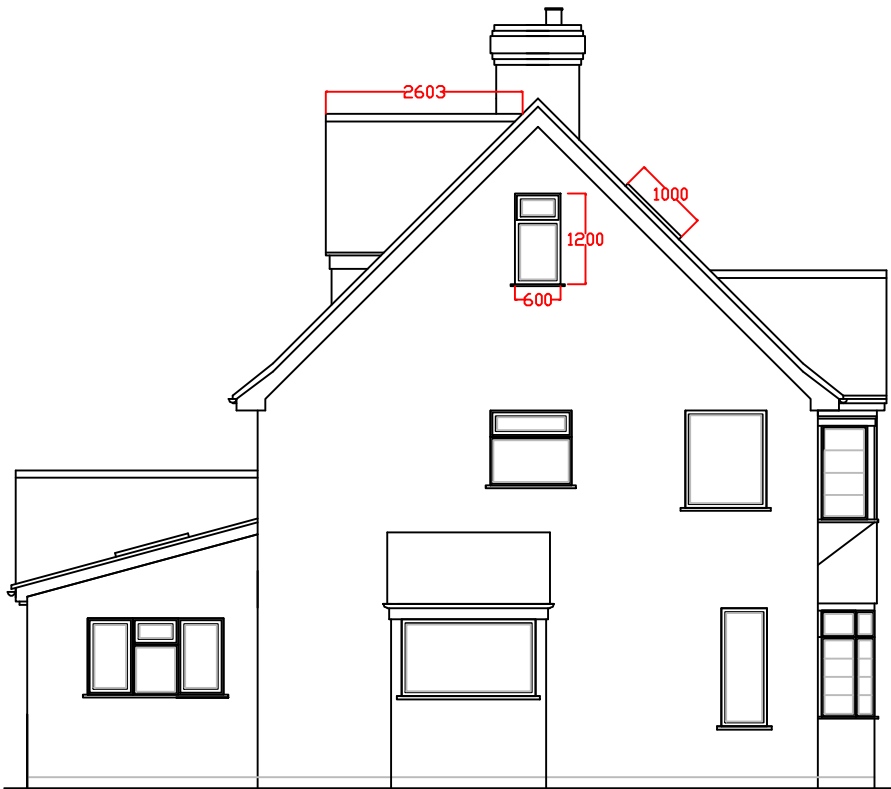

PROPOSED EAST ELEVATION.

Notes:-

**ALL DIMENSIONS TO BE CONFIRMED
ONSITE BY THE CONTRACTORS.**

**DIMENSIONS FOR THE PROPERTY HAVE
BEEN TAKEN ON THE INITIAL SURVEY.
ANY UNKNOWN HAVE BEEN ASSUMED.
ALL DIMENSIONS SHOWN IN MILLIMETRES.**

Woodhill Design & Build

07778 527169

Produced by Peter Evans

Site address:-

**6 BURCH GROVE, WALBERTON,
BN18 0BB.**

Details:-

**LOFT CONVERSION WITH REAR
DORMER WINDOW & FRONT VELUX.**

Drawing title:-

ELEV PLAN

Date:-

01/03/2022

Scale:-

1:100 @A2



WOODHILL
— DESIGN & BUILD —