


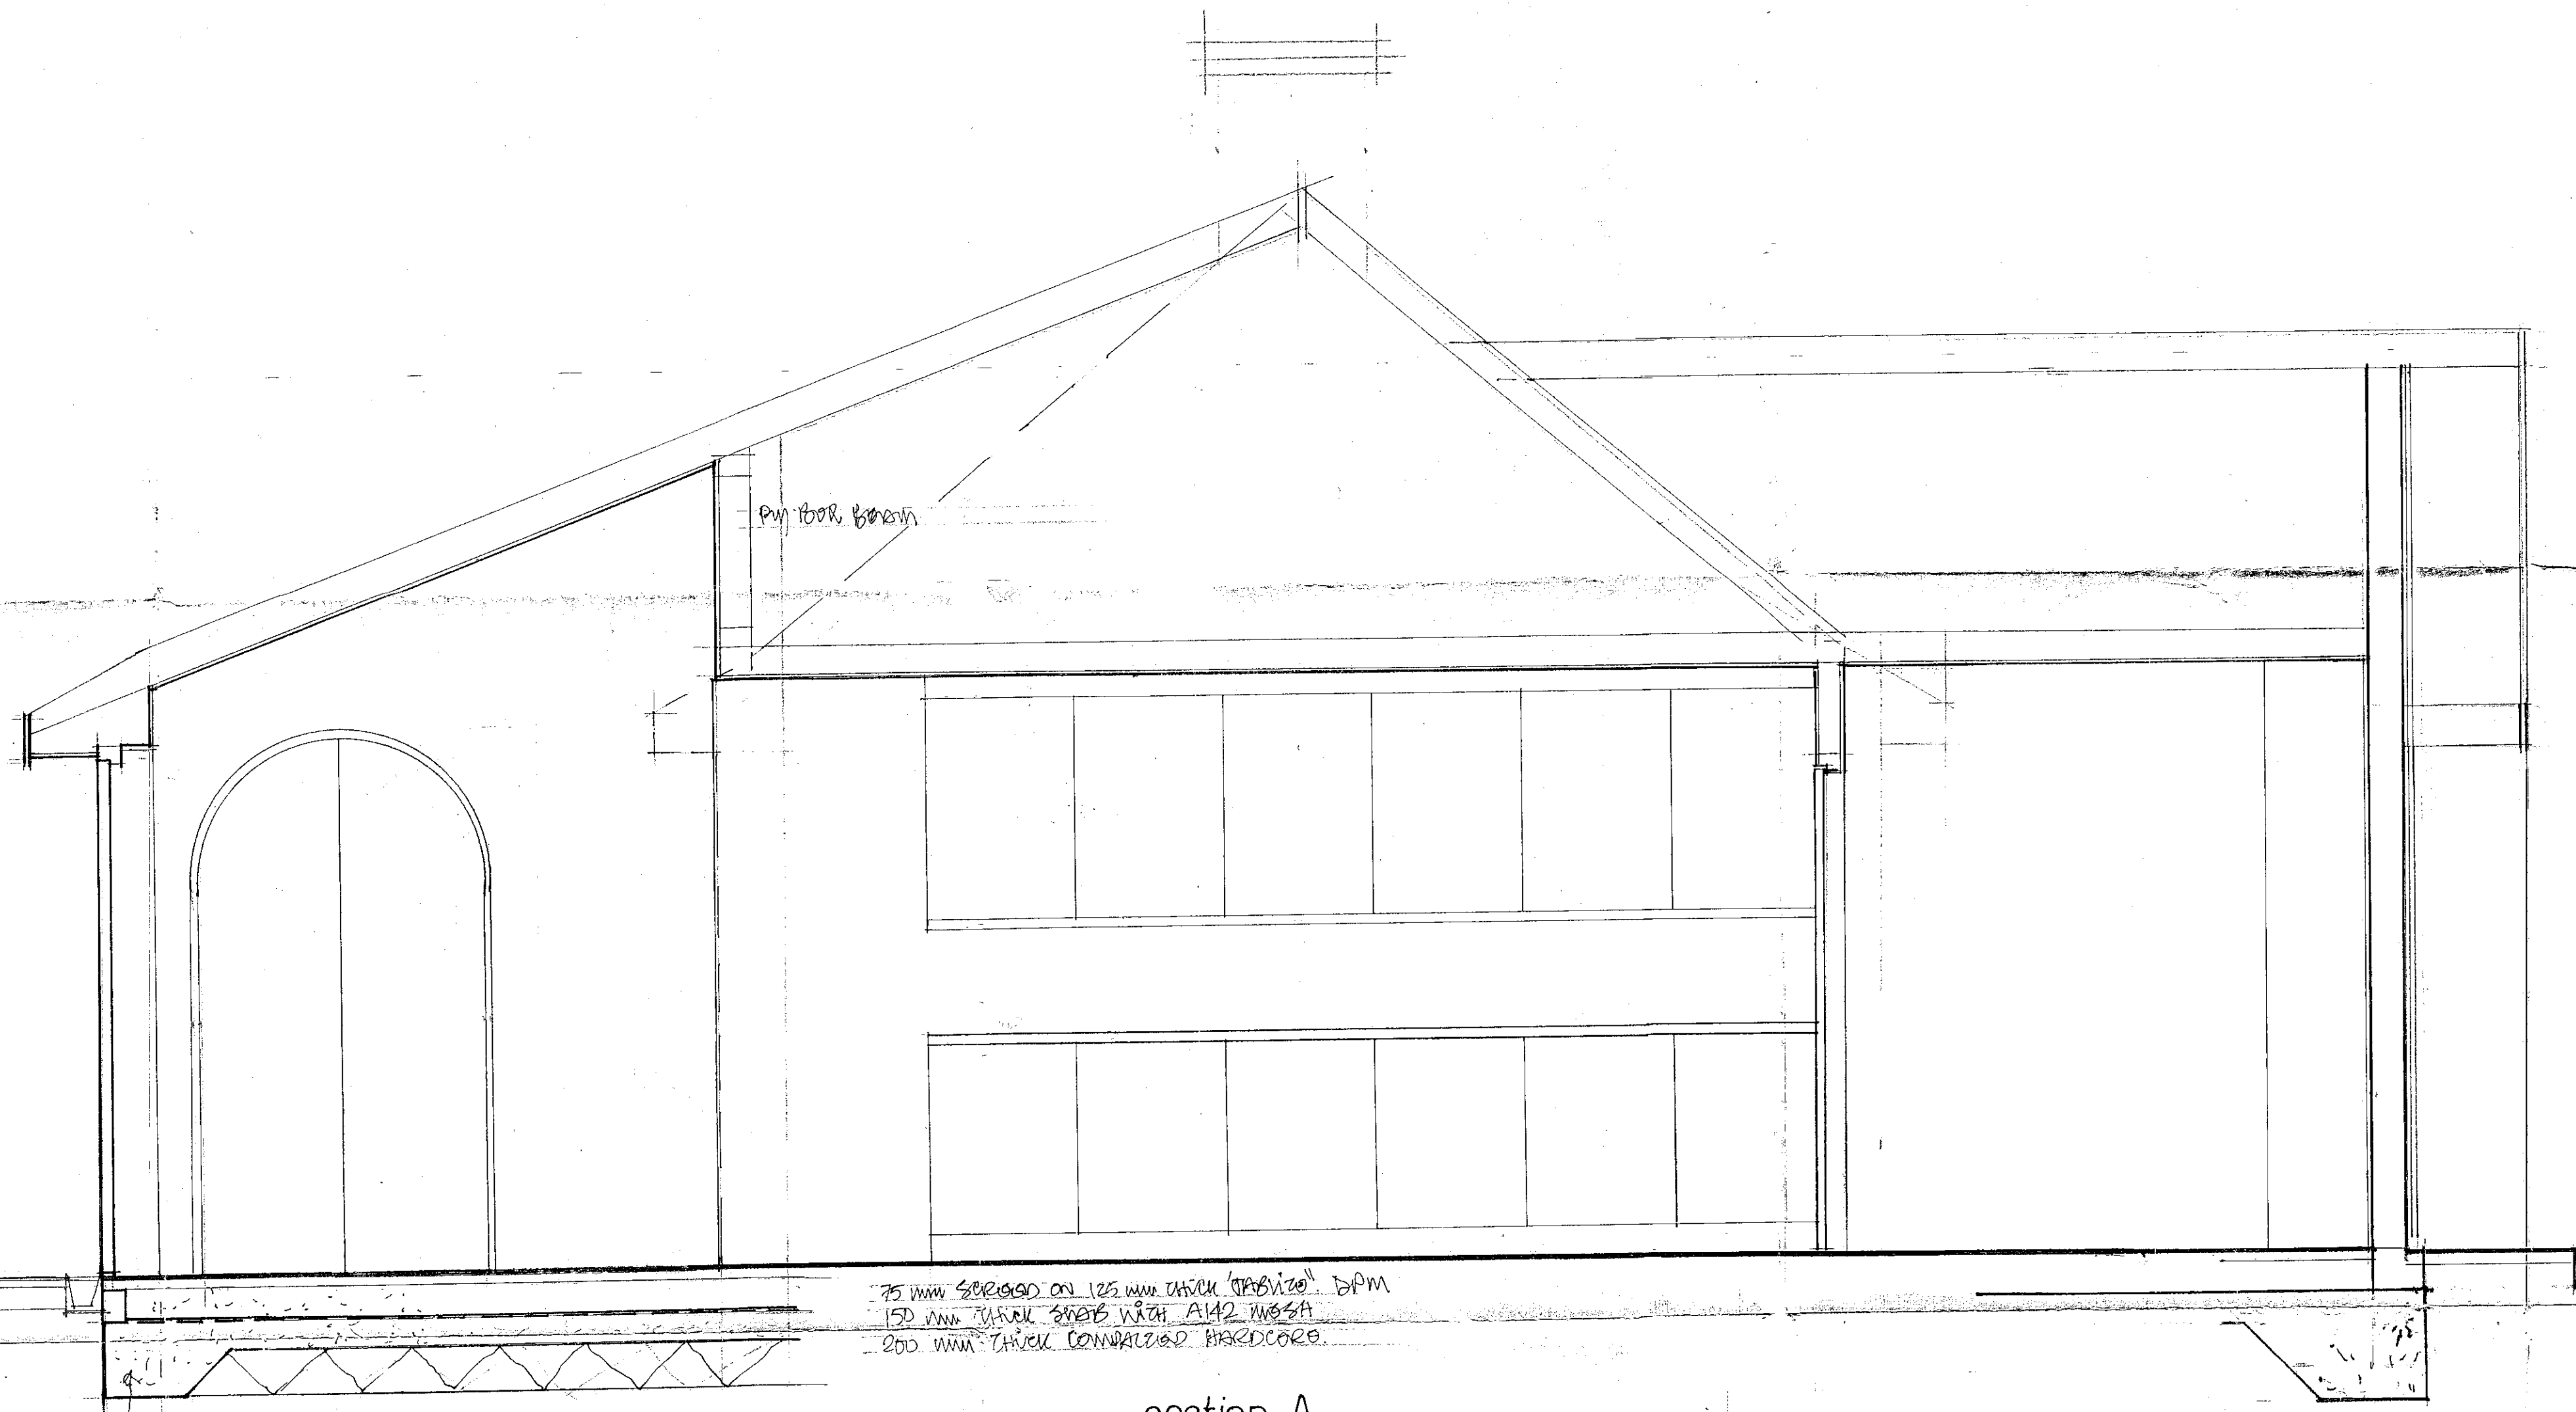

section A

SECTION THROUGH KITCHEN
PROPOSED EXTENSIONS &
ALTERATIONS TO 'SPINNEYS'
WEST WALBURN WAY
ARUNDEL BN18 0QS

HARVEY*SENNITT

Chartered Architects
88 Riverside Court,
Heathcote Road,
Twickenham TW1 1SD
0208 507 9444

1:20 JUN 2013

1088.8