


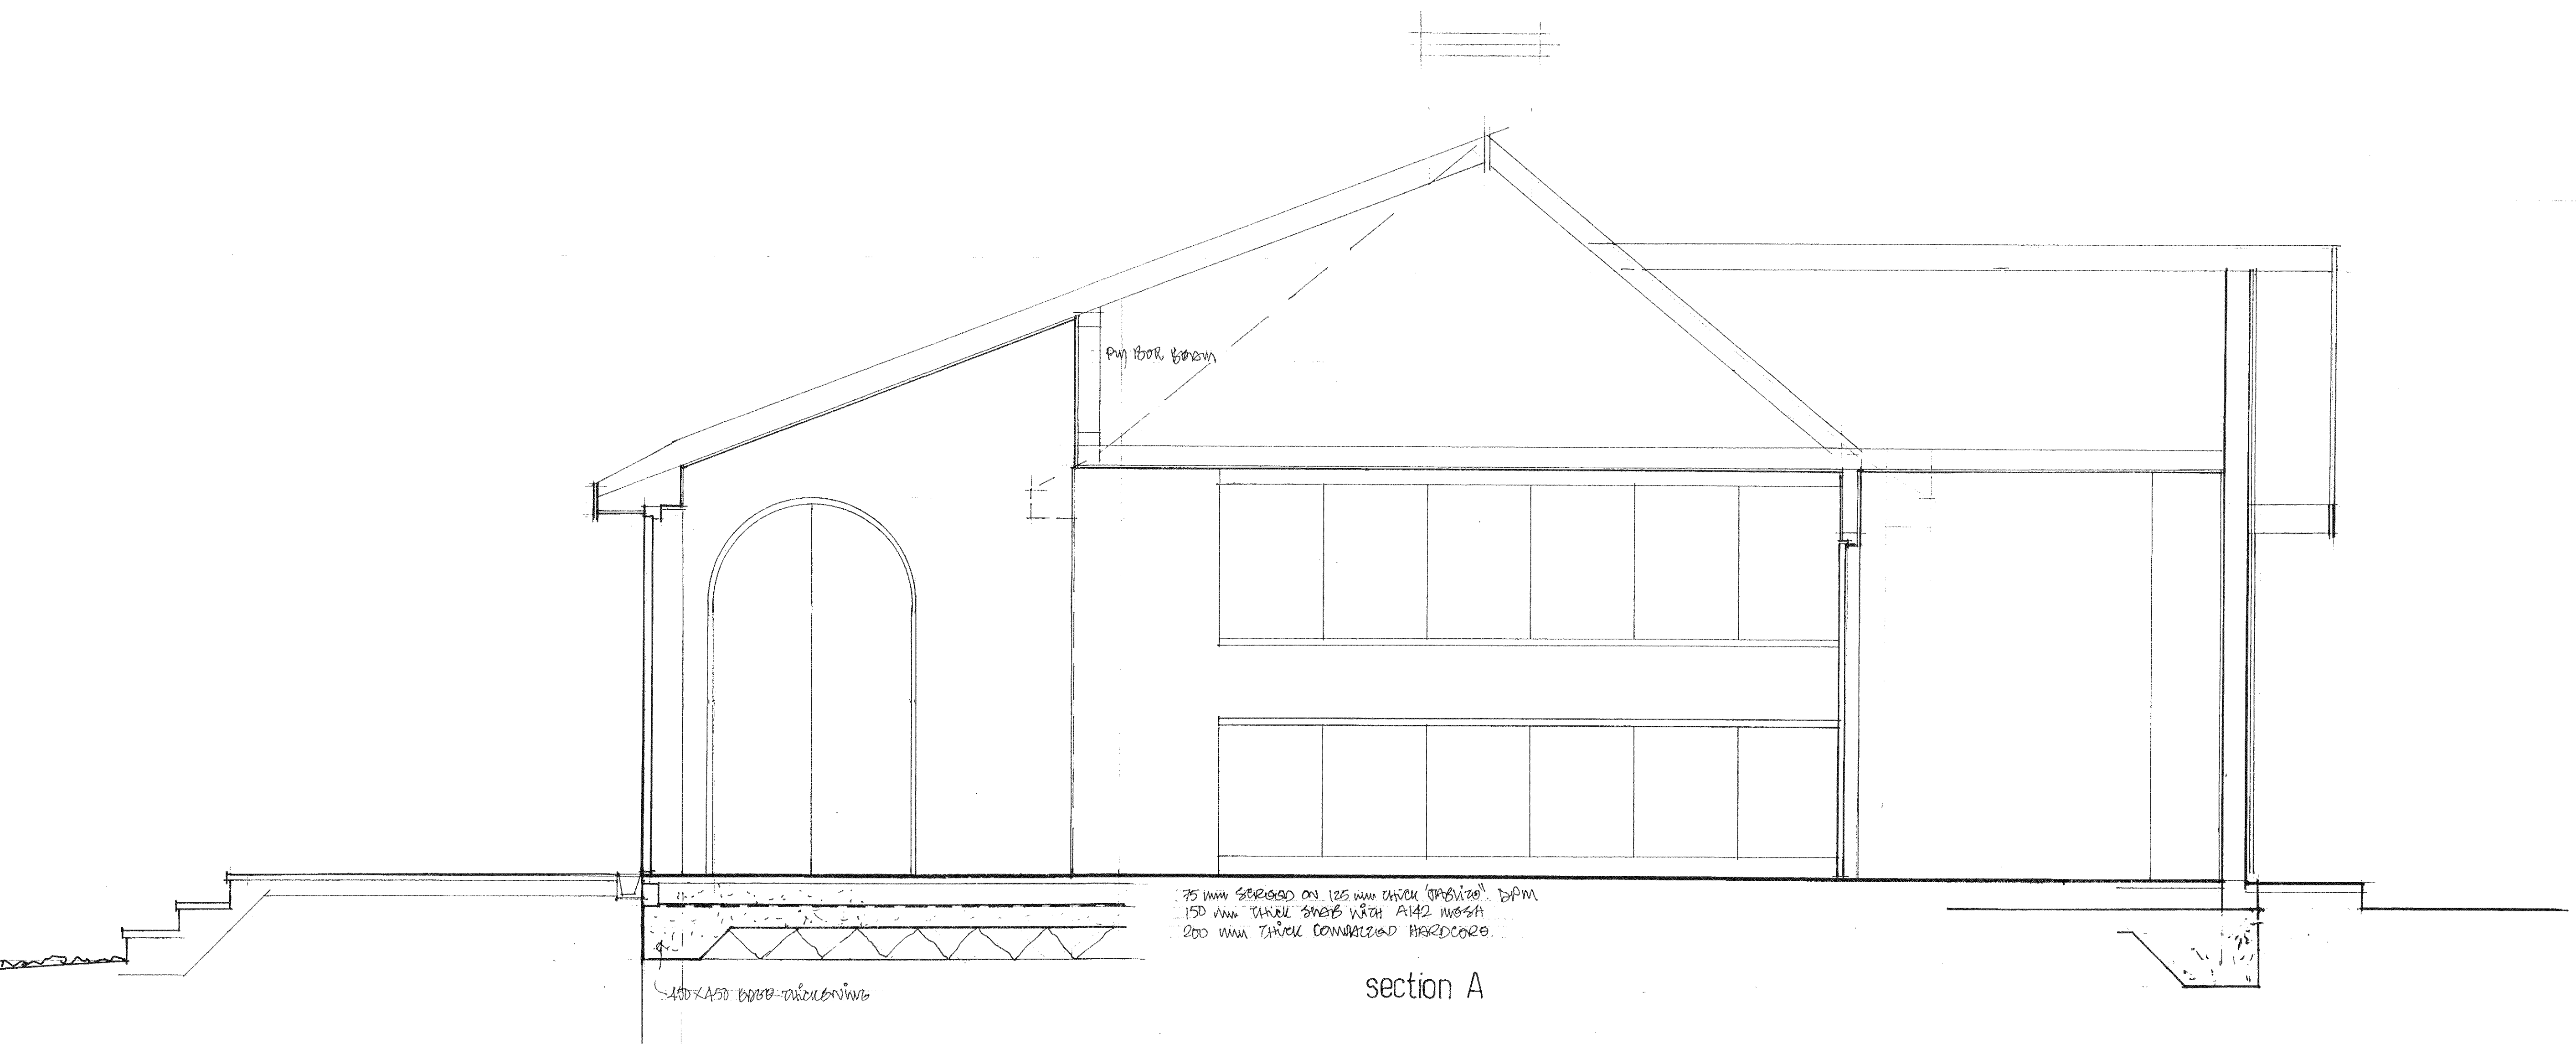

SECTION THROUGH KIDDER
PROPOSED EXTENSIONS &
ADDITIONS TO 'SPINNY'S'
WIDE WALBURNIAN WARD
ABUNDANT BUILT DOGS
HARVEY SENNITT

Chartered Architects
28 Riverside Court
Heathcote Road
Twickenham TW1 1SD
0208 607 3434

6

1:20 JUNE 2013
1088.8