



1/10 scale on A2 Paper

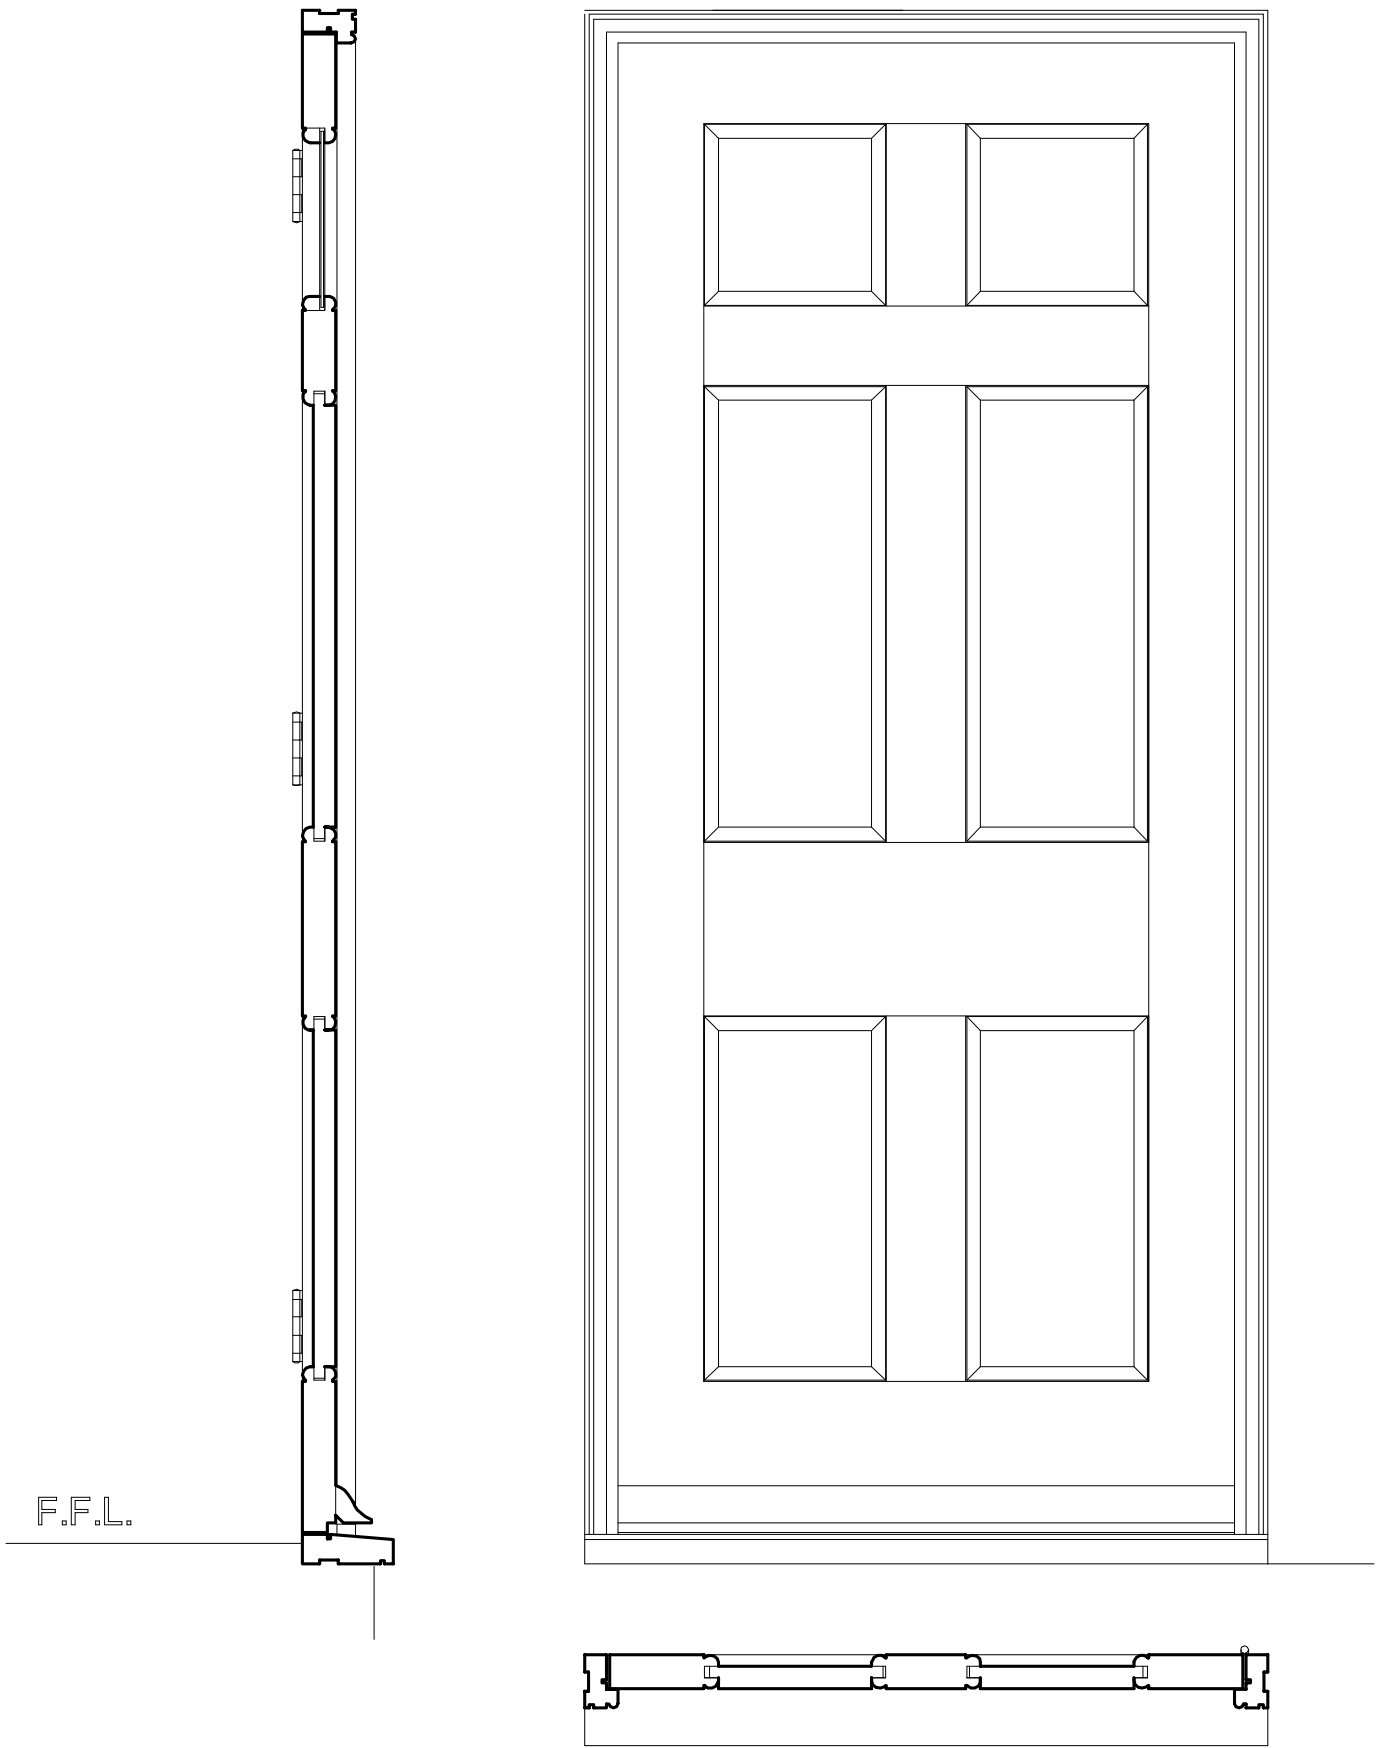

FRONT PORCH DOOR

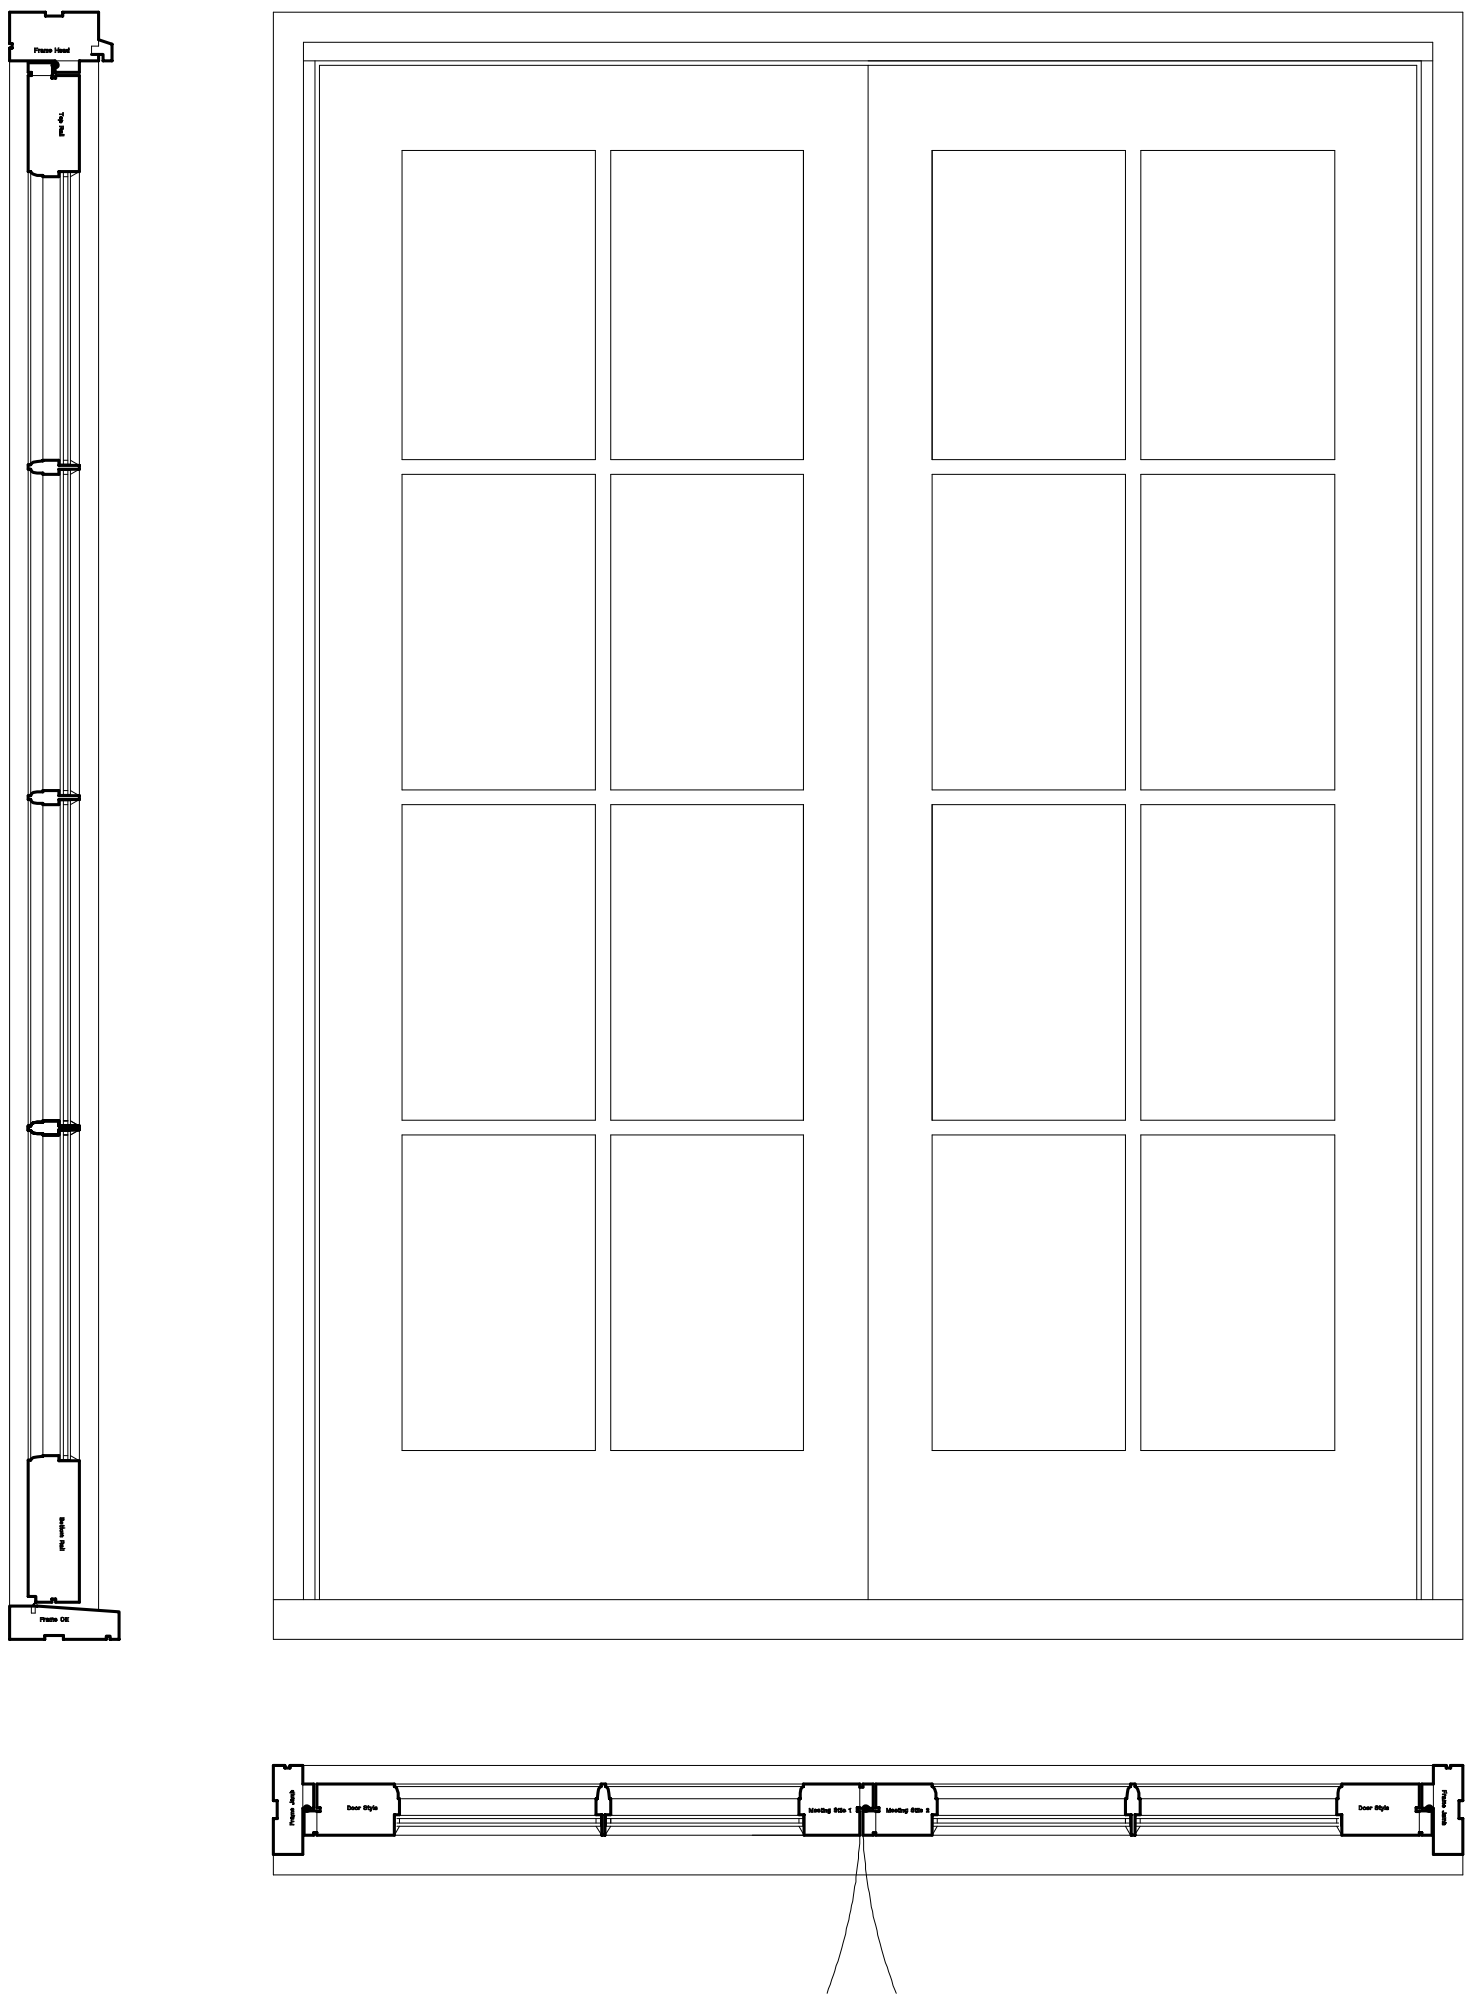

FRENCH DOORS