


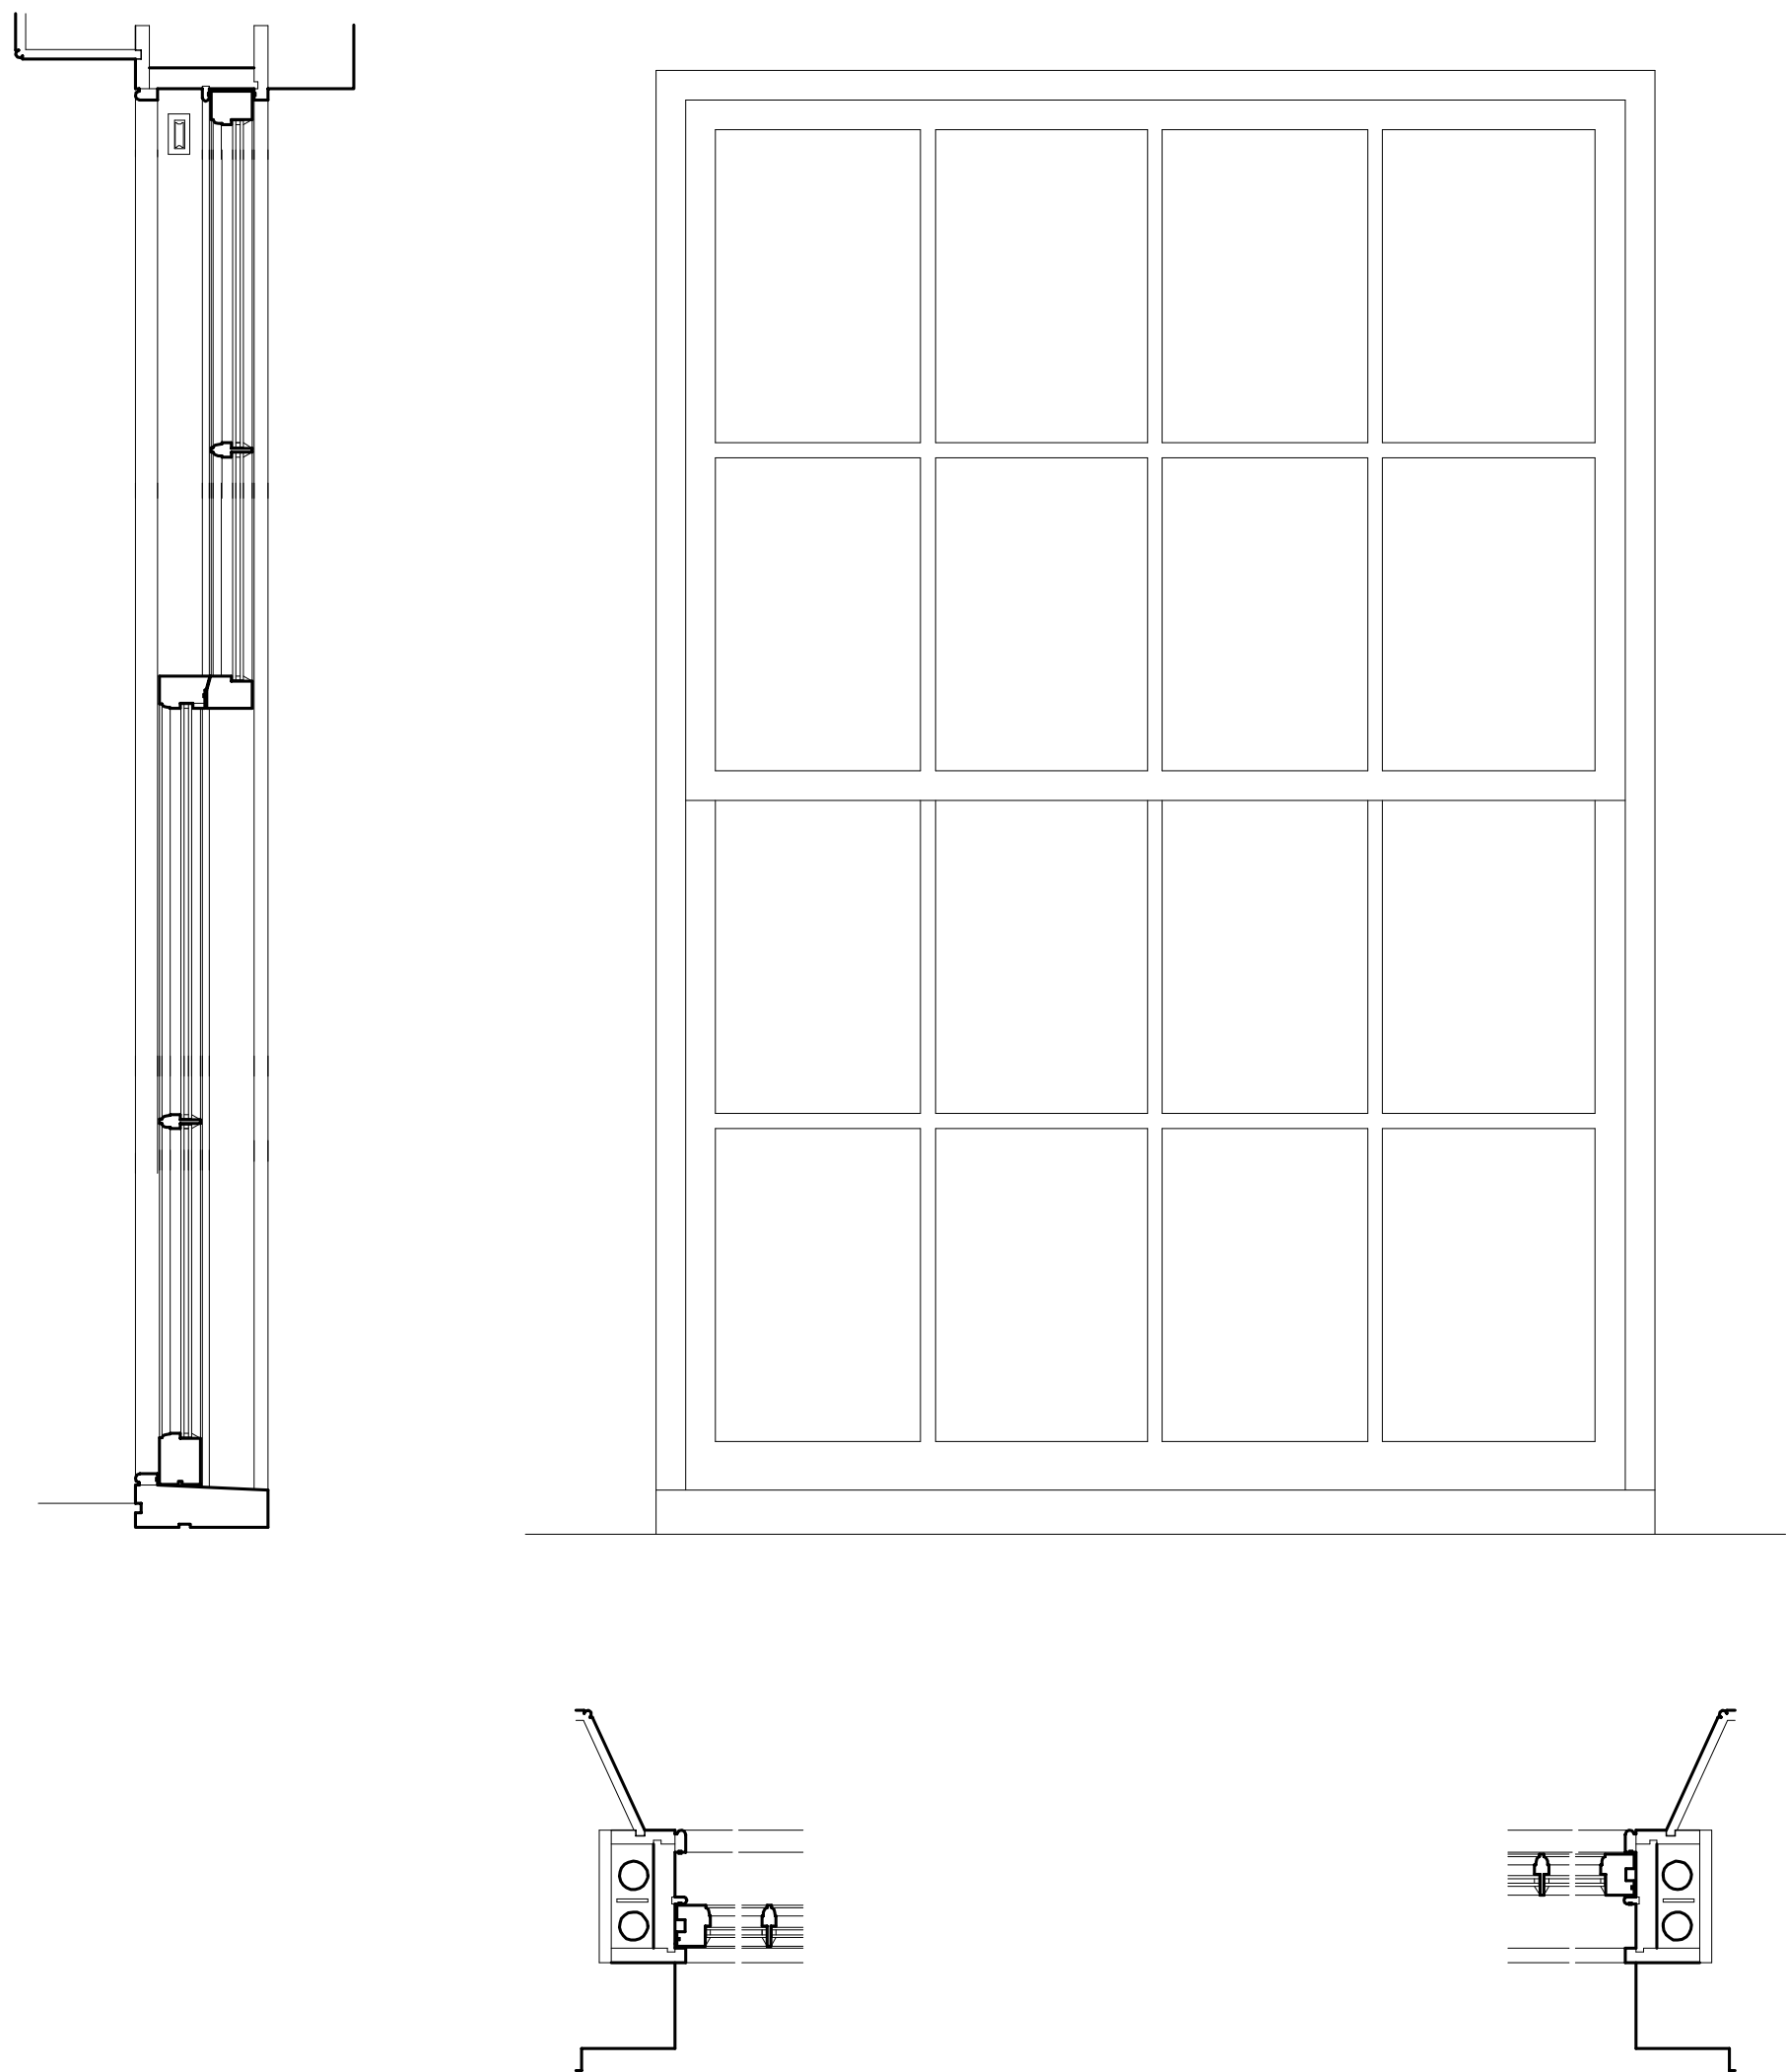

Double-hung vertically sliding sash windows :
Heights, Widths and Configurations vary

SASH WINDOW DETAILS USING SLIM GLAZING UNITS