


KEY TO WALLS

new walls

existing walls retained

existing walls taken down

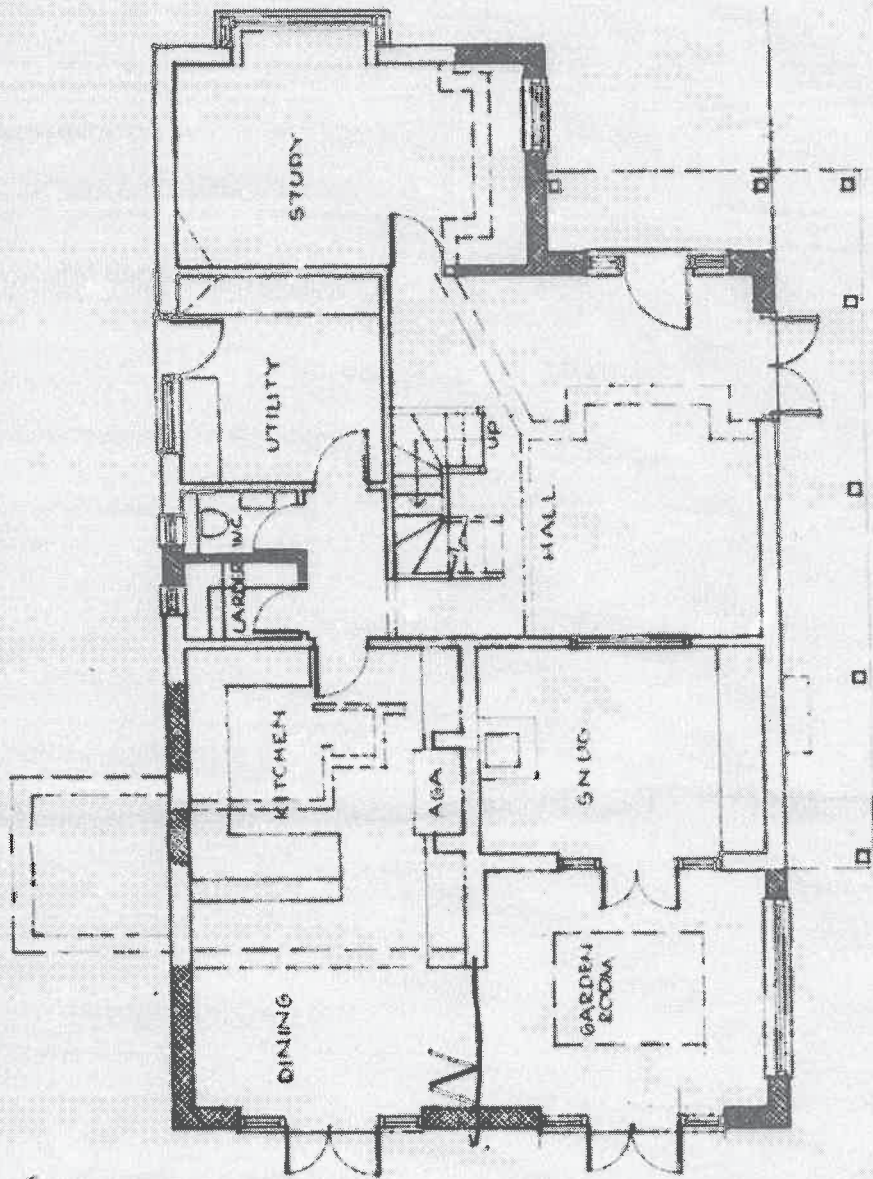

GROUND FLOOR PLAN

ARUN DISTRICT COUNCIL			
No.	WA	30	08
Received			20 MAY 2008

NUMBER 230719 10 REVISIONS

REVISION

SCALE 1:100

DATE April 2008

DRAWING
Ground Floor Plan

PROJECT

Proposed Extension & Alterations to Nettlecombe
Wandleys Lane Eastergate for Janet & John Dalglish

Joanna Jefferson

Architects

222 Crayke Road, Chichester
West Sussex
PO19 4LJ
Telephone 01243 532366
Fax 01243 531550