


WA 32 11 08
 01/01/2011
 57.11

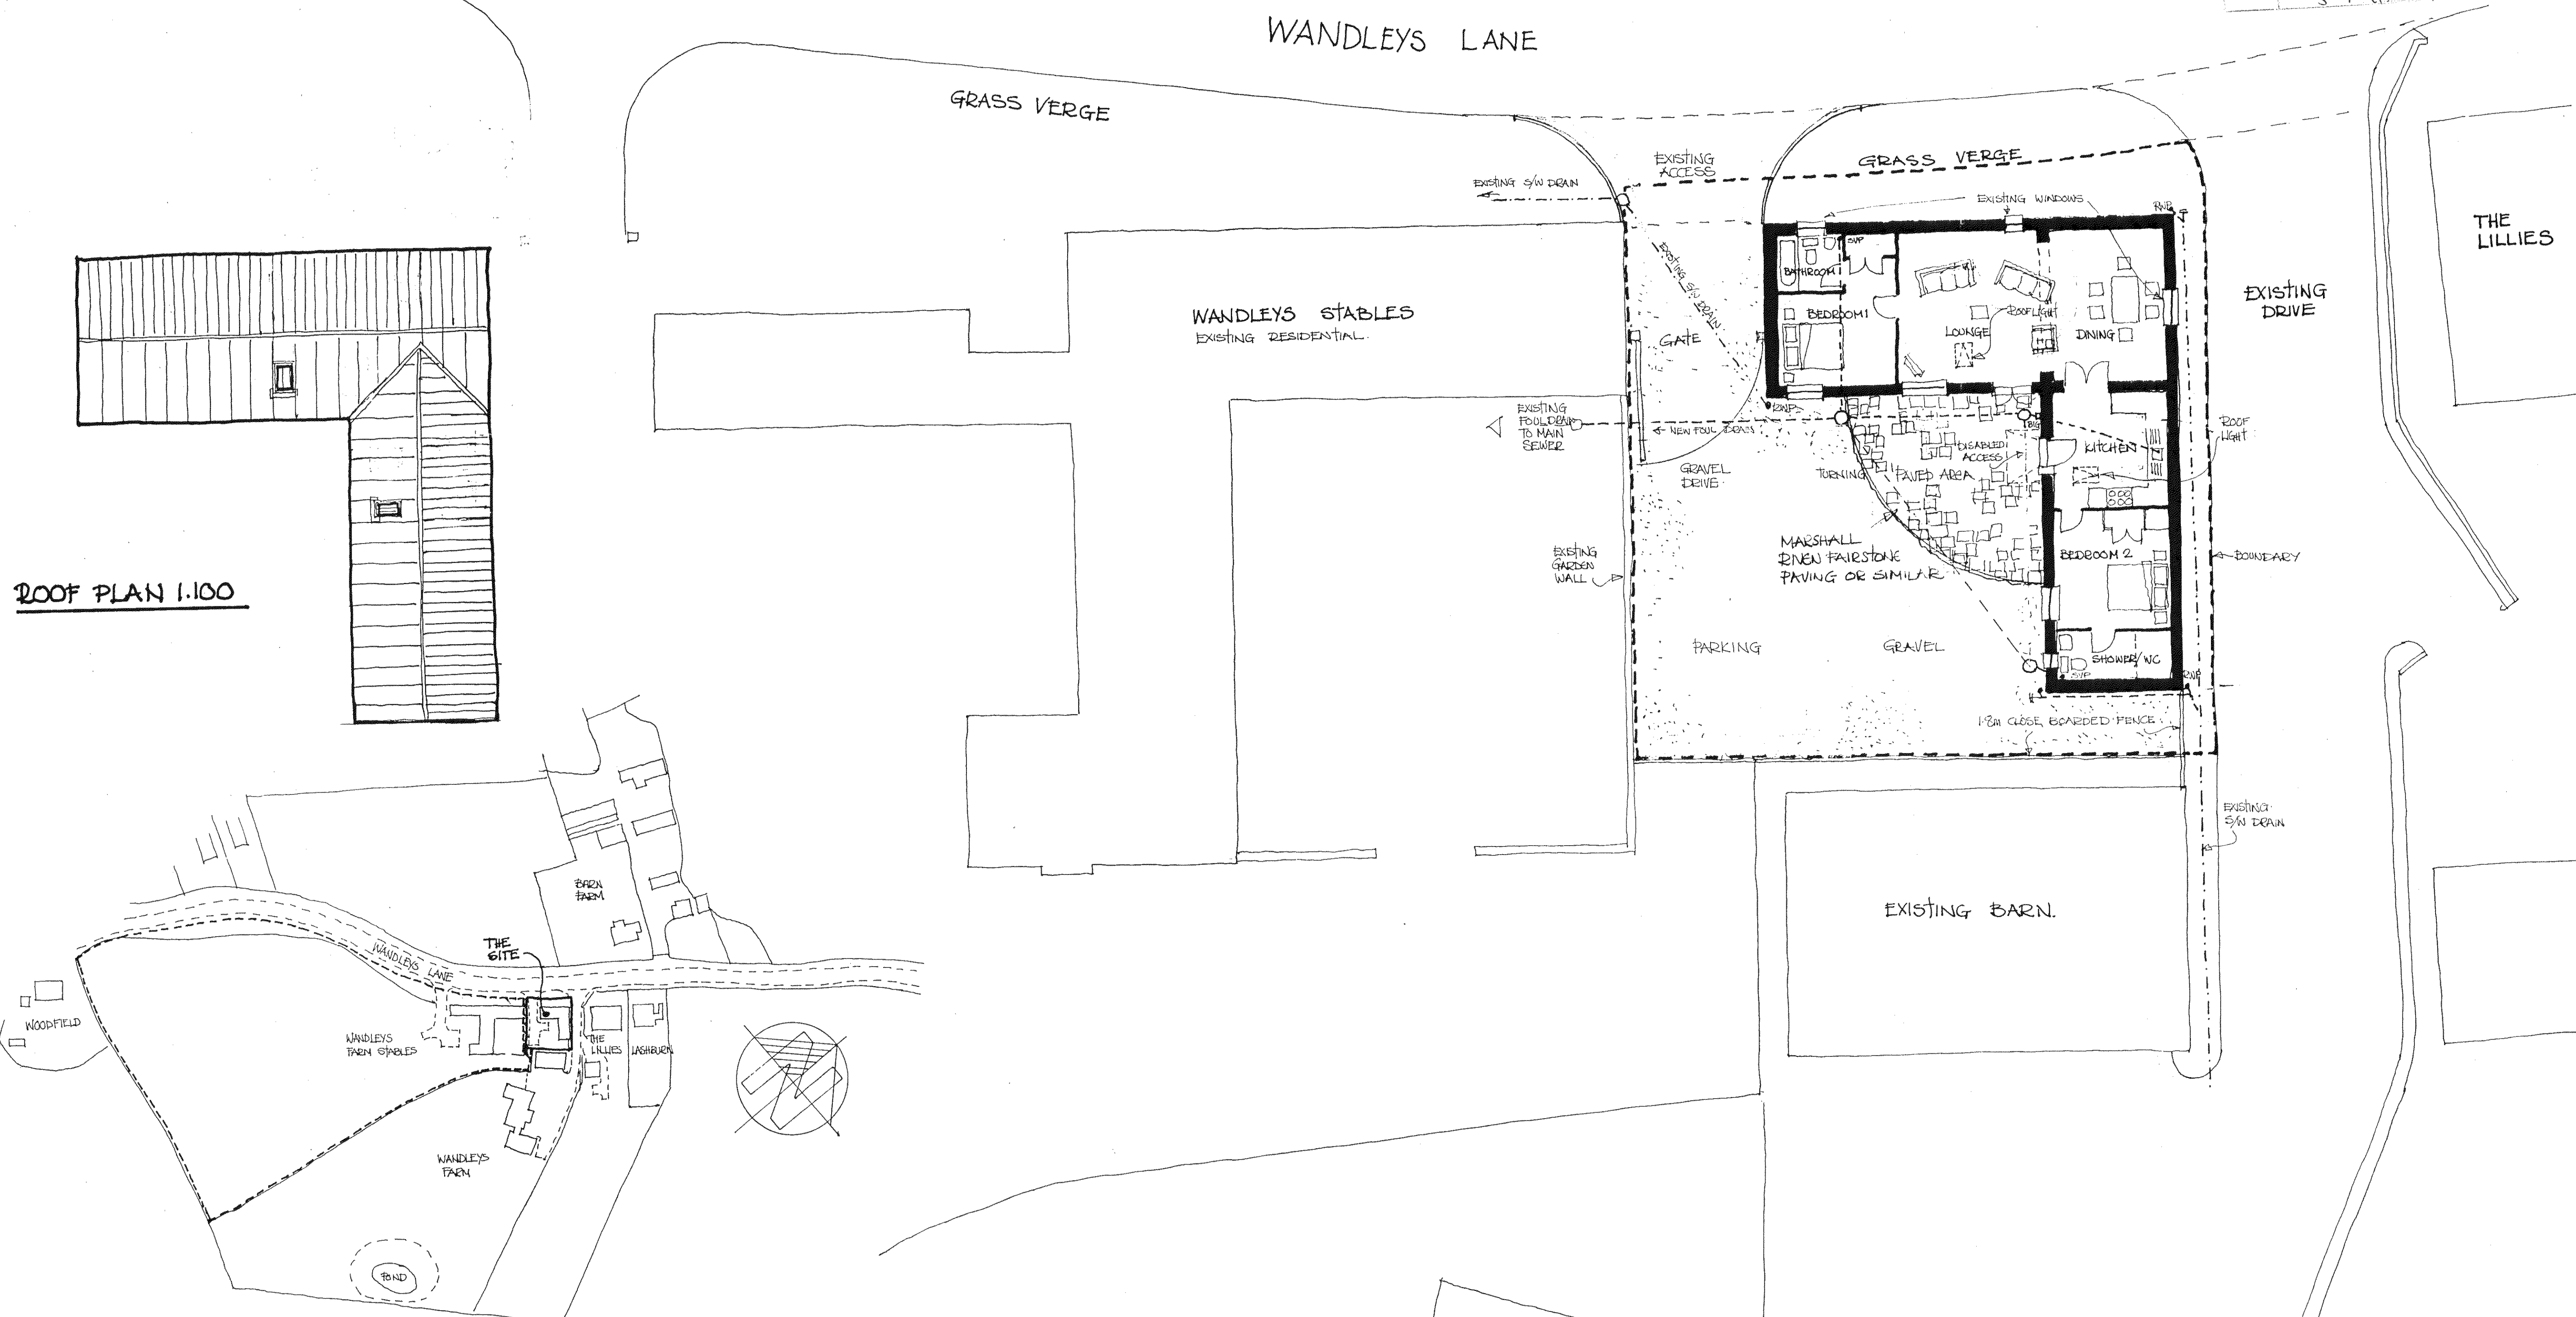

ROOF PLAN 1:100

LOCATION PLAN 1:1250

SITE PLAN 1:100

JUN 2011 C PAVING & GRAVEL DRNG/PARKING SHOWN
 MAR 2011 B ROOF LIGHTS MOVED TO GARDEN SIDE OF BUILDING
 JAN 2011 A ROOF LIGHTS SHOWN ON GROUND FLOOR PLAN

* NOTE SEE DWG 02
 FOR DETAILED FLOOR PLAN

Roger n. den
 CONSTRUCTION SERVICES

CONVERSION OF STABLES
 TO HOLIDAY COTTAGE
 WANDLEYS FARM STABLES
 FONTWELL
 10070 2010/703 1:1250
 1:100
 01/A/C
 11/11/2010
 MR & MRS K. LILLYWHITE