



ARUN DISTRICT COUNCIL
No. WA 32-11 1000
SUBSTANTIVE
RECEIVED 26.7.11

ROOF PLAN 1:100

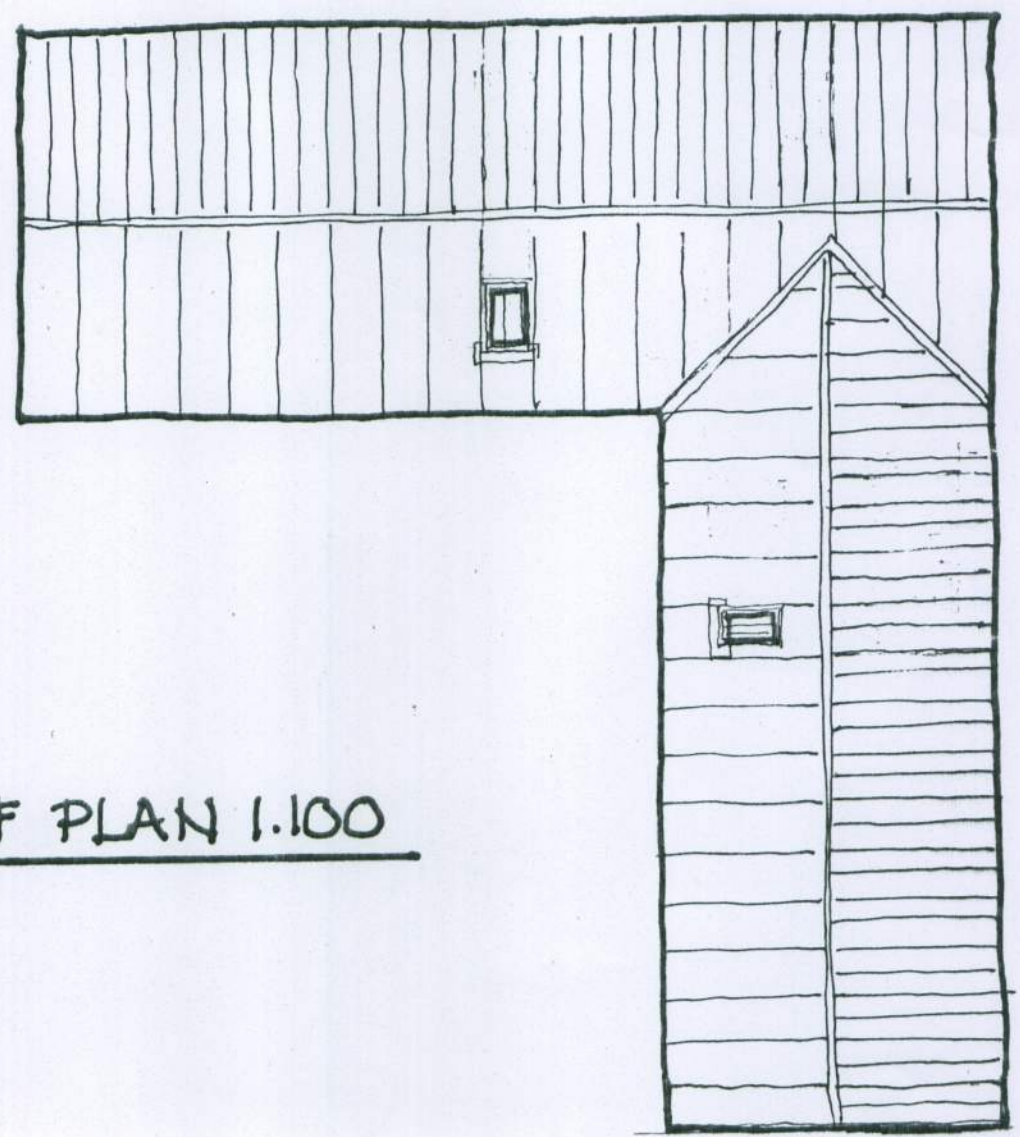

LOCATION PLAN 1:1250

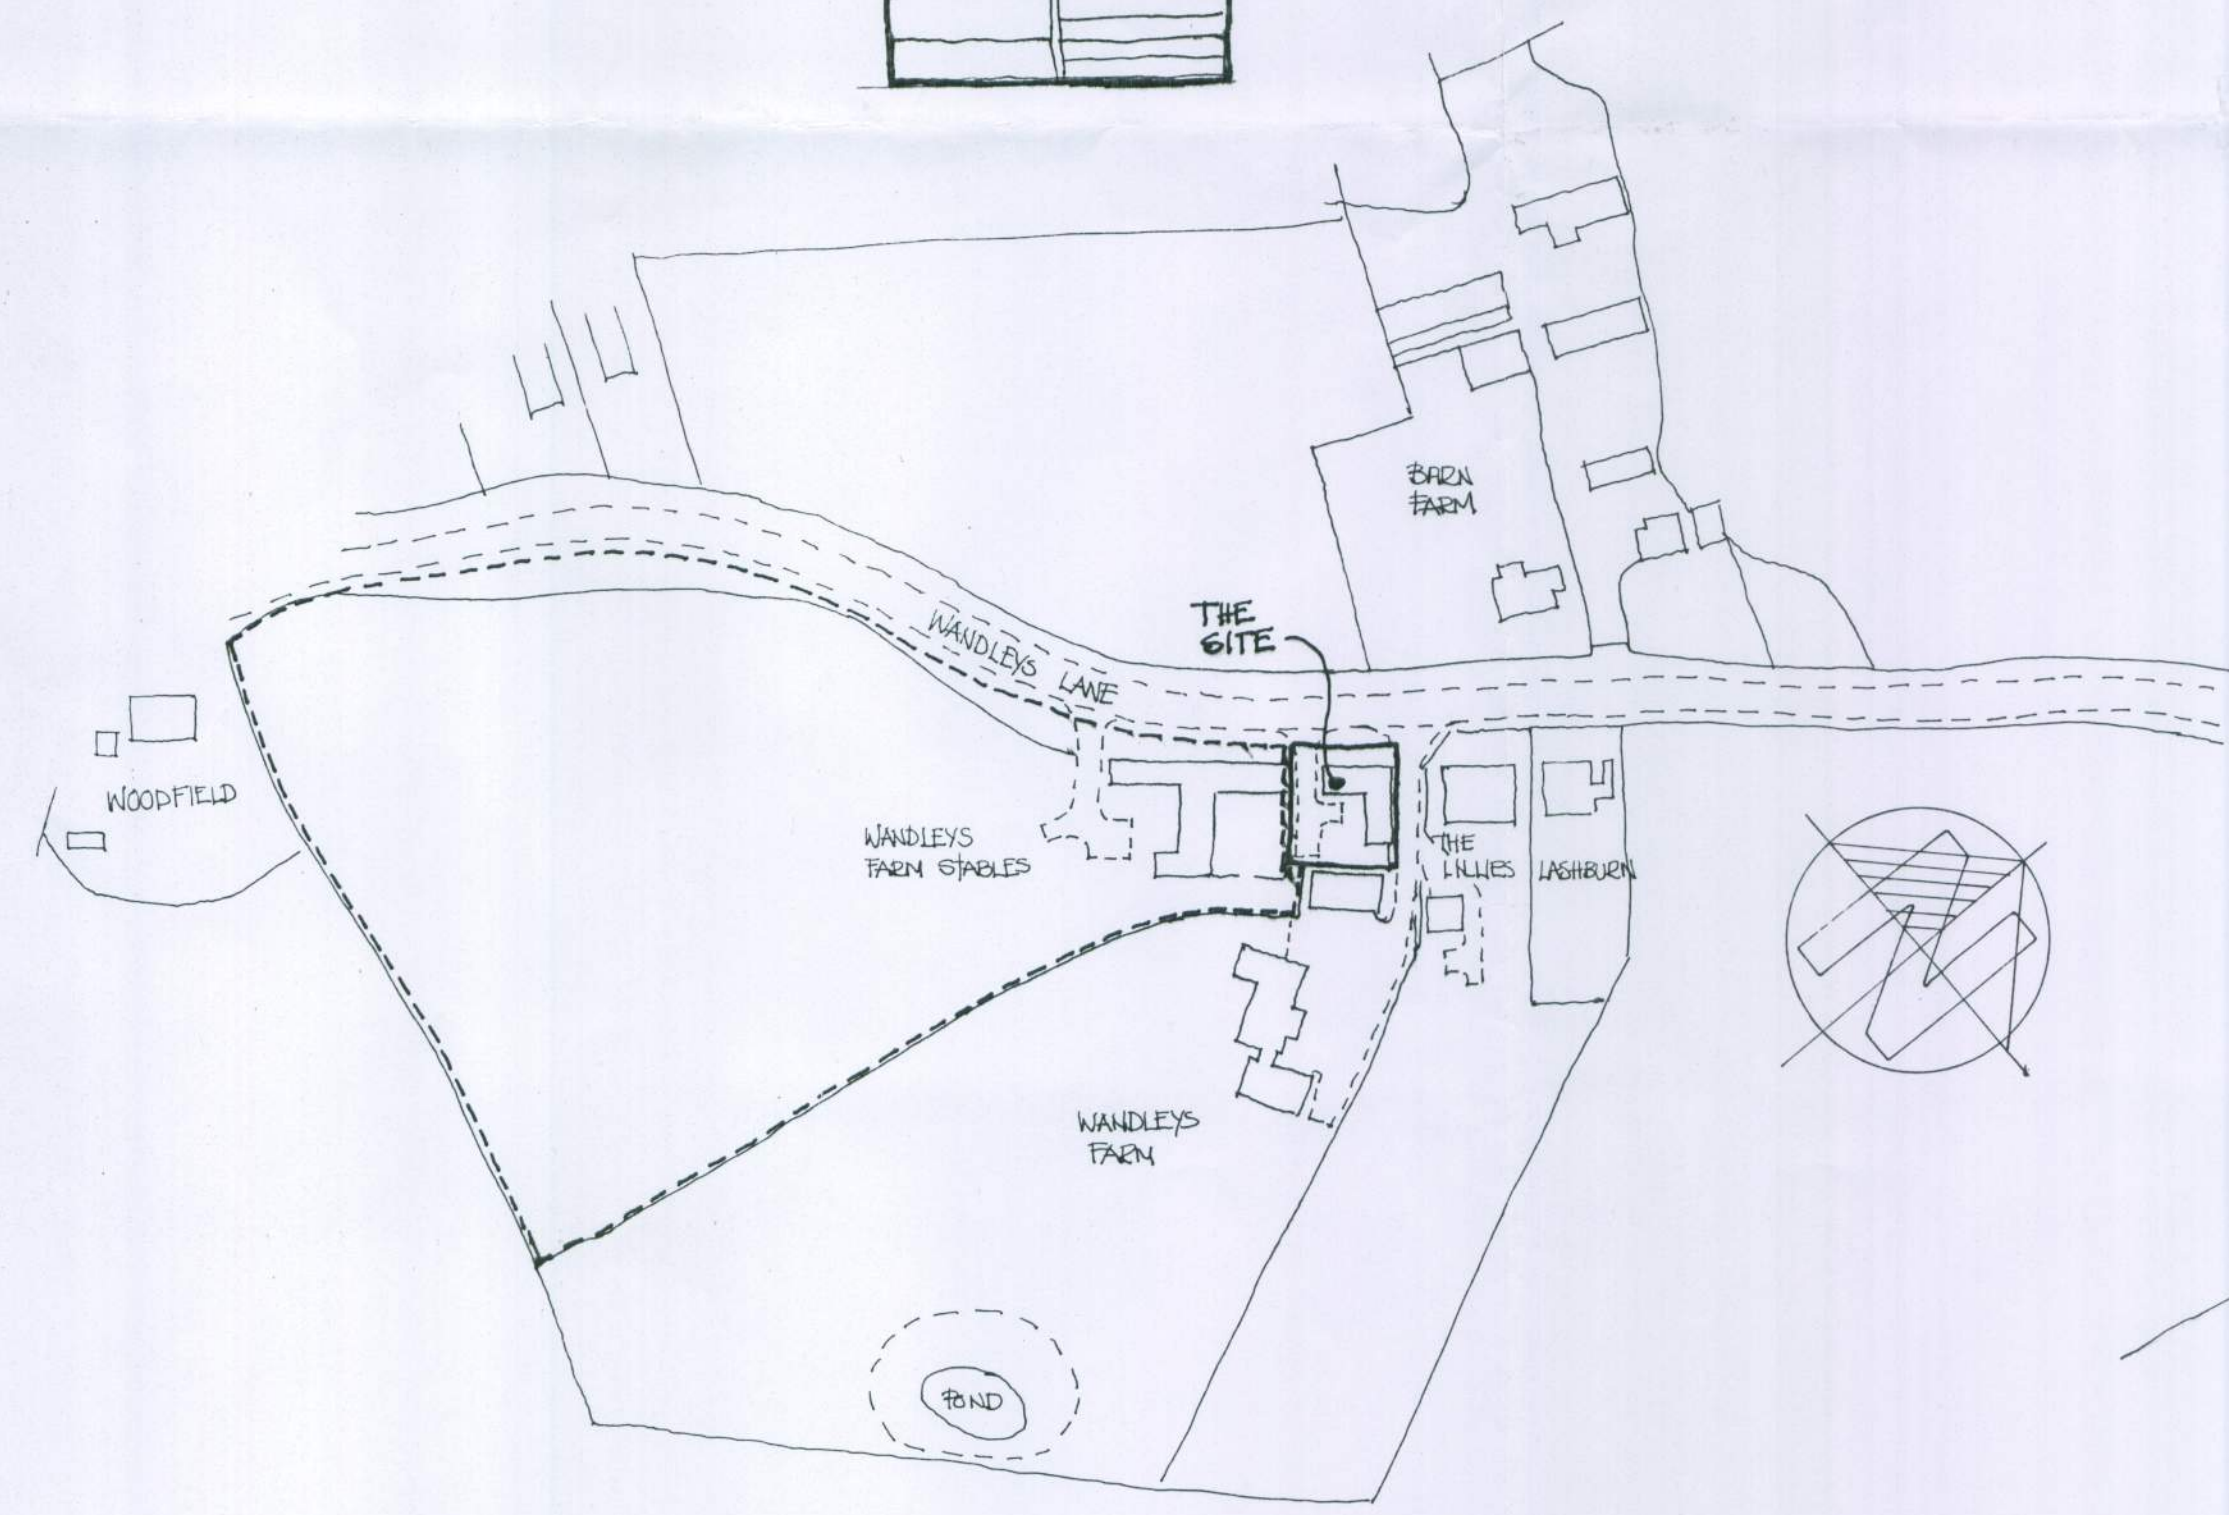

JULY 2011 D PLANTING ADDED TO SOUTH EAST ELEVATION
JUN 2011 C PAVING & GRAVEL DRIVE / PARKING SHOWN
MAR 2011 B ROOF LIGHTS MOVED TO GARDEN SIDE OF BUILDING
JAN 2011 A ROOF LIGHTS SHOWN ON GROUND FLOOR PLAN

roger naden
CONSTRUCTION SERVICES

Mobile 07360 723 071
r.naden@live.co.uk

CONVERSION OF STABLES
TO HOLIDAY COTTAGE
WANDLEY FARM STABLES
TONTWELL

client MR & MRS K. DILLYWHITE


2010/20

1:1250
1:100

01/11/2010

SITE PLAN 1:100

* NOTE SEE DWG 02
FOR DETAILED FLOOR PLAN

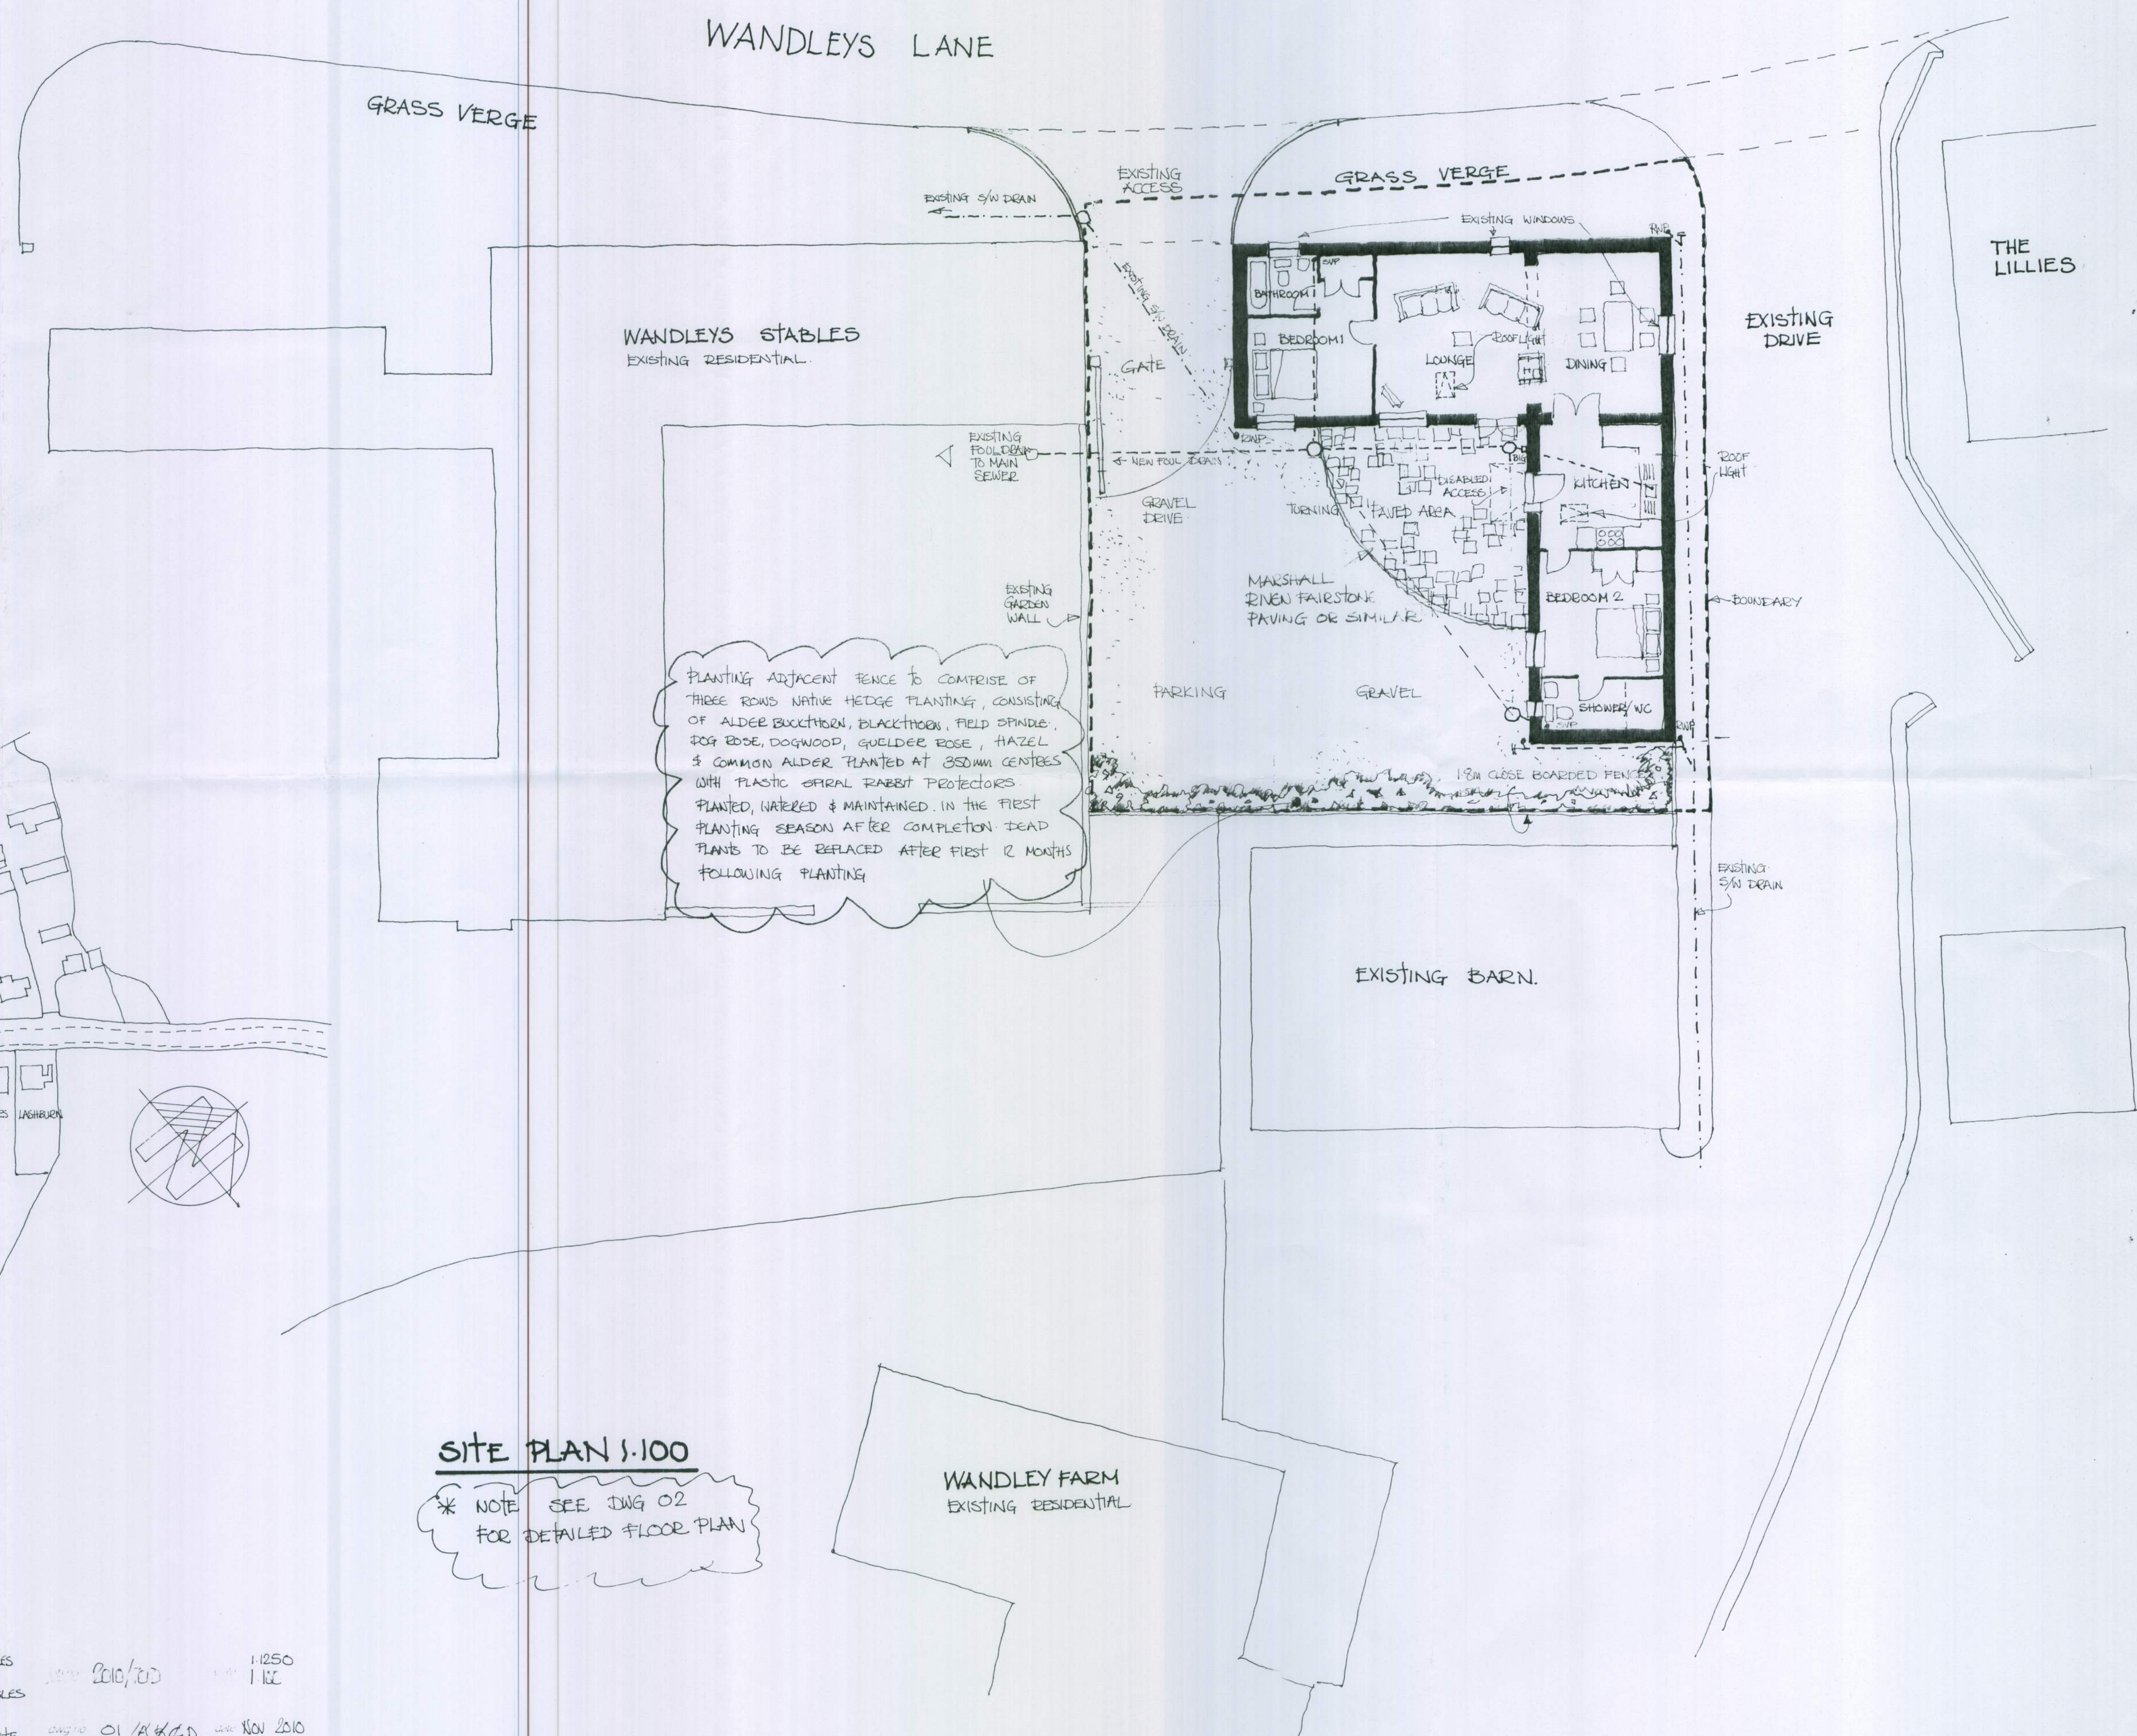

WANDLEY FARM
EXISTING RESIDENTIAL