
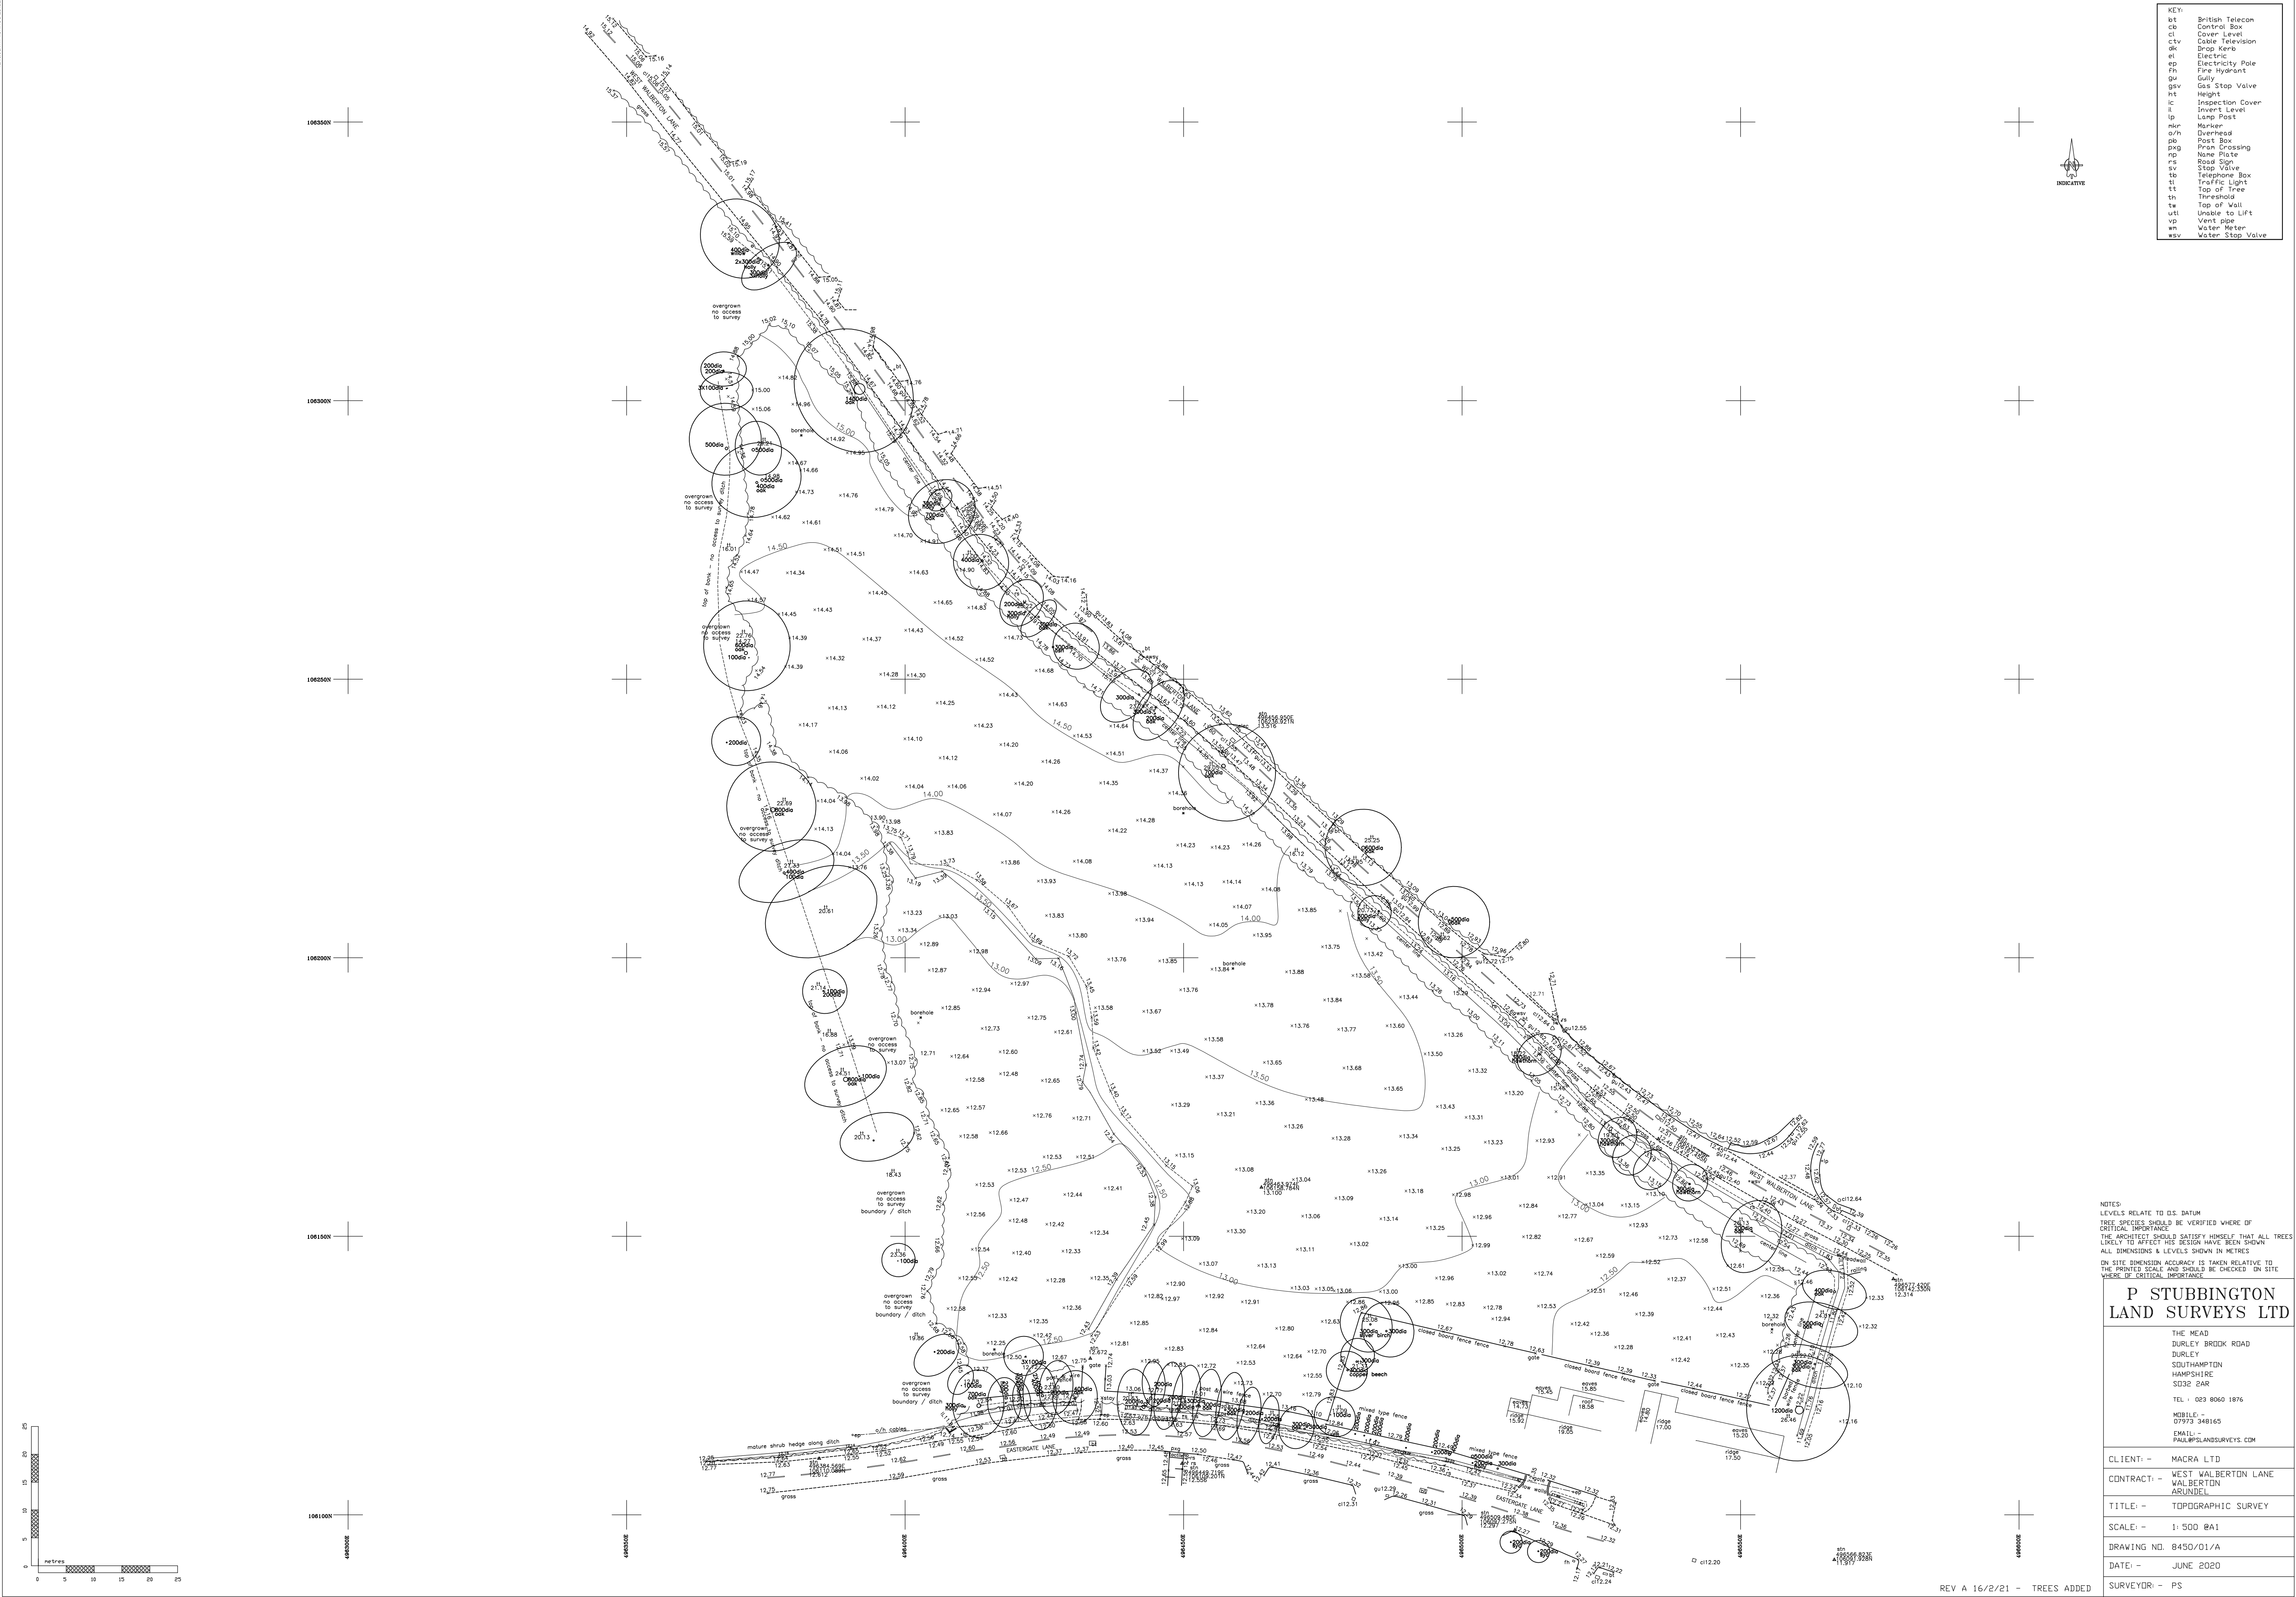
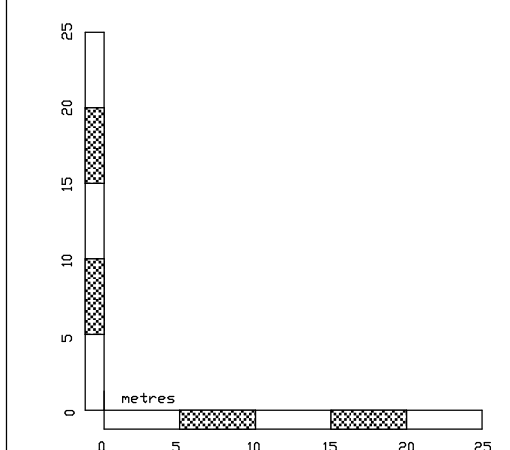


KEY:	
bt	British Telecom
cb	Control Box
cl	Cover Level
ctv	Cable Television
dk	Drop Kerb
el	Electric
ep	Electricity Pole
fh	Fire Hydrant
gu	Gully
gsv	Gas Stop Valve
ht	Height
ic	Inspection Cover
il	Invert Level
lp	Lamp Post
lkr	Marker
o/n	Overhead
pb	Post Box
pxg	Prom Crossing
np	Name Plate
rs	Road Sign
sv	Stop Valve
tb	Telephone Box
tl	Traffic Light
tt	Top of Tree
th	Threshold
tw	Top of Wall
utl	Unable to Lift
vp	Vent Pipe
vm	Veter Meter
wsv	Water Stop Valve

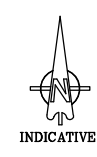

NOTES:
LEVELS RELATE TO D.S. DATUM
TREE SPECIES SHOULD BE VERIFIED WHERE OF
CRITICAL IMPORTANCE
THE ARCHITECT SHOULD SATISFY HIMSELF THAT ALL TREES
LIKELY TO AFFECT HIS DESIGN HAVE BEEN SHOWN
ALL DIMENSIONS & LEVELS SHOWN IN METRES
ON SITE DIMENSION ACCURACY IS TAKEN RELATIVE TO
THE PRINTED SCALE AND SHOULD BE CHECKED ON SITE
WHERE OF CRITICAL IMPORTANCE

P STUBBINGTON LAND SURVEYS LTD	
THE MEAD DURLEY BROOK ROAD DURLEY SOUTHAMPTON HAMPSHIRE SO32 8AR	
TEL : 023 8060 1876 MOBILE : 07973 348165 EMAIL : PAUL@PSLANDSURVEYS.COM	
CLIENT: -	MACRA LTD
CONTRACT: -	WEST WALBERTON LANE WALBERTON ARUNDEL
TITLE: -	TOPOGRAPHIC SURVEY
SCALE: -	1:500 @A1
DRAWING NO. 8450/01/A	
DATE: -	JUNE 2020
SURVEYOR: -	PS