


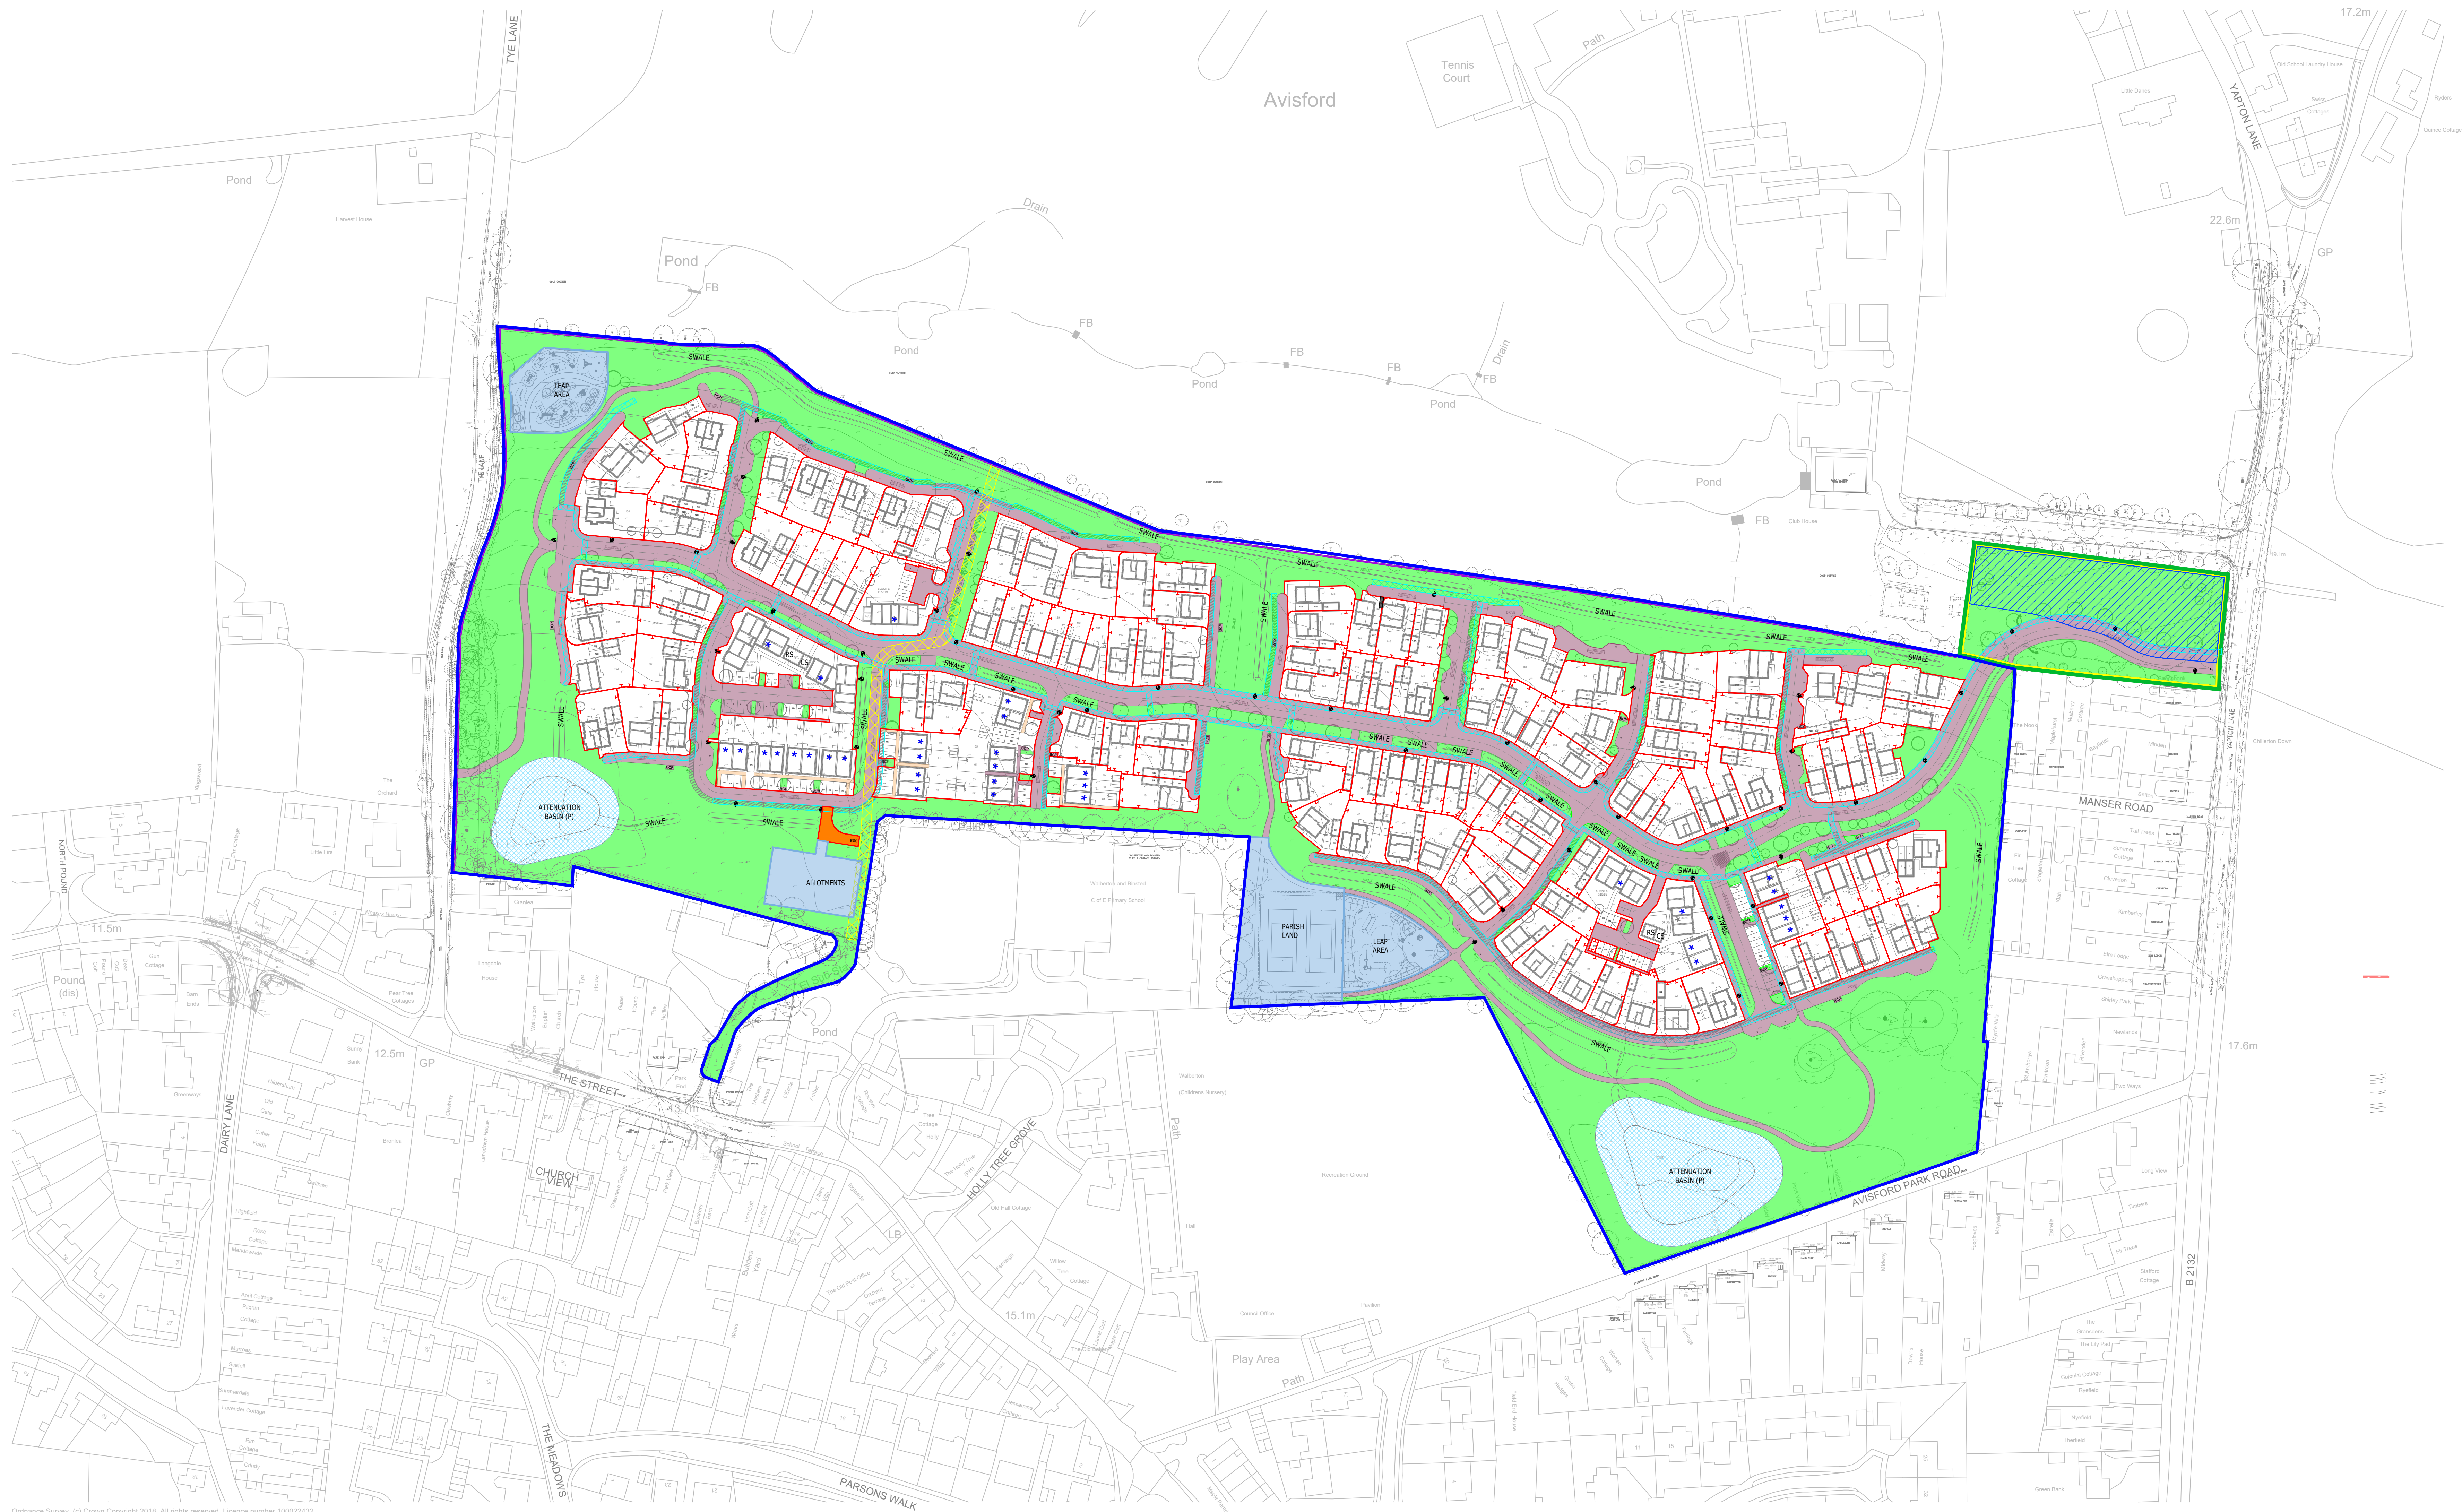

0m 50
Scale: 1:1000 © A0

- HIGHWAYS ENGLAND KEY**
-  LAND TO BE RETAINED
-  TEMPORARY LAND REQUIRED FOR CONSTRUCTION
- HIGHWAYS ENGLAND INFORMATION TRANSCRIBED FROM
DRAWING NUMBER GH-125724007-HMLR-0001 REV P01
RECEIVED DECEMBER 2021.

[illegible]

MDR	JM	
Drawing Number		