


500	1000	2000	3000	4000	5000
-----	------	------	------	------	------

SCALE : 1 3755

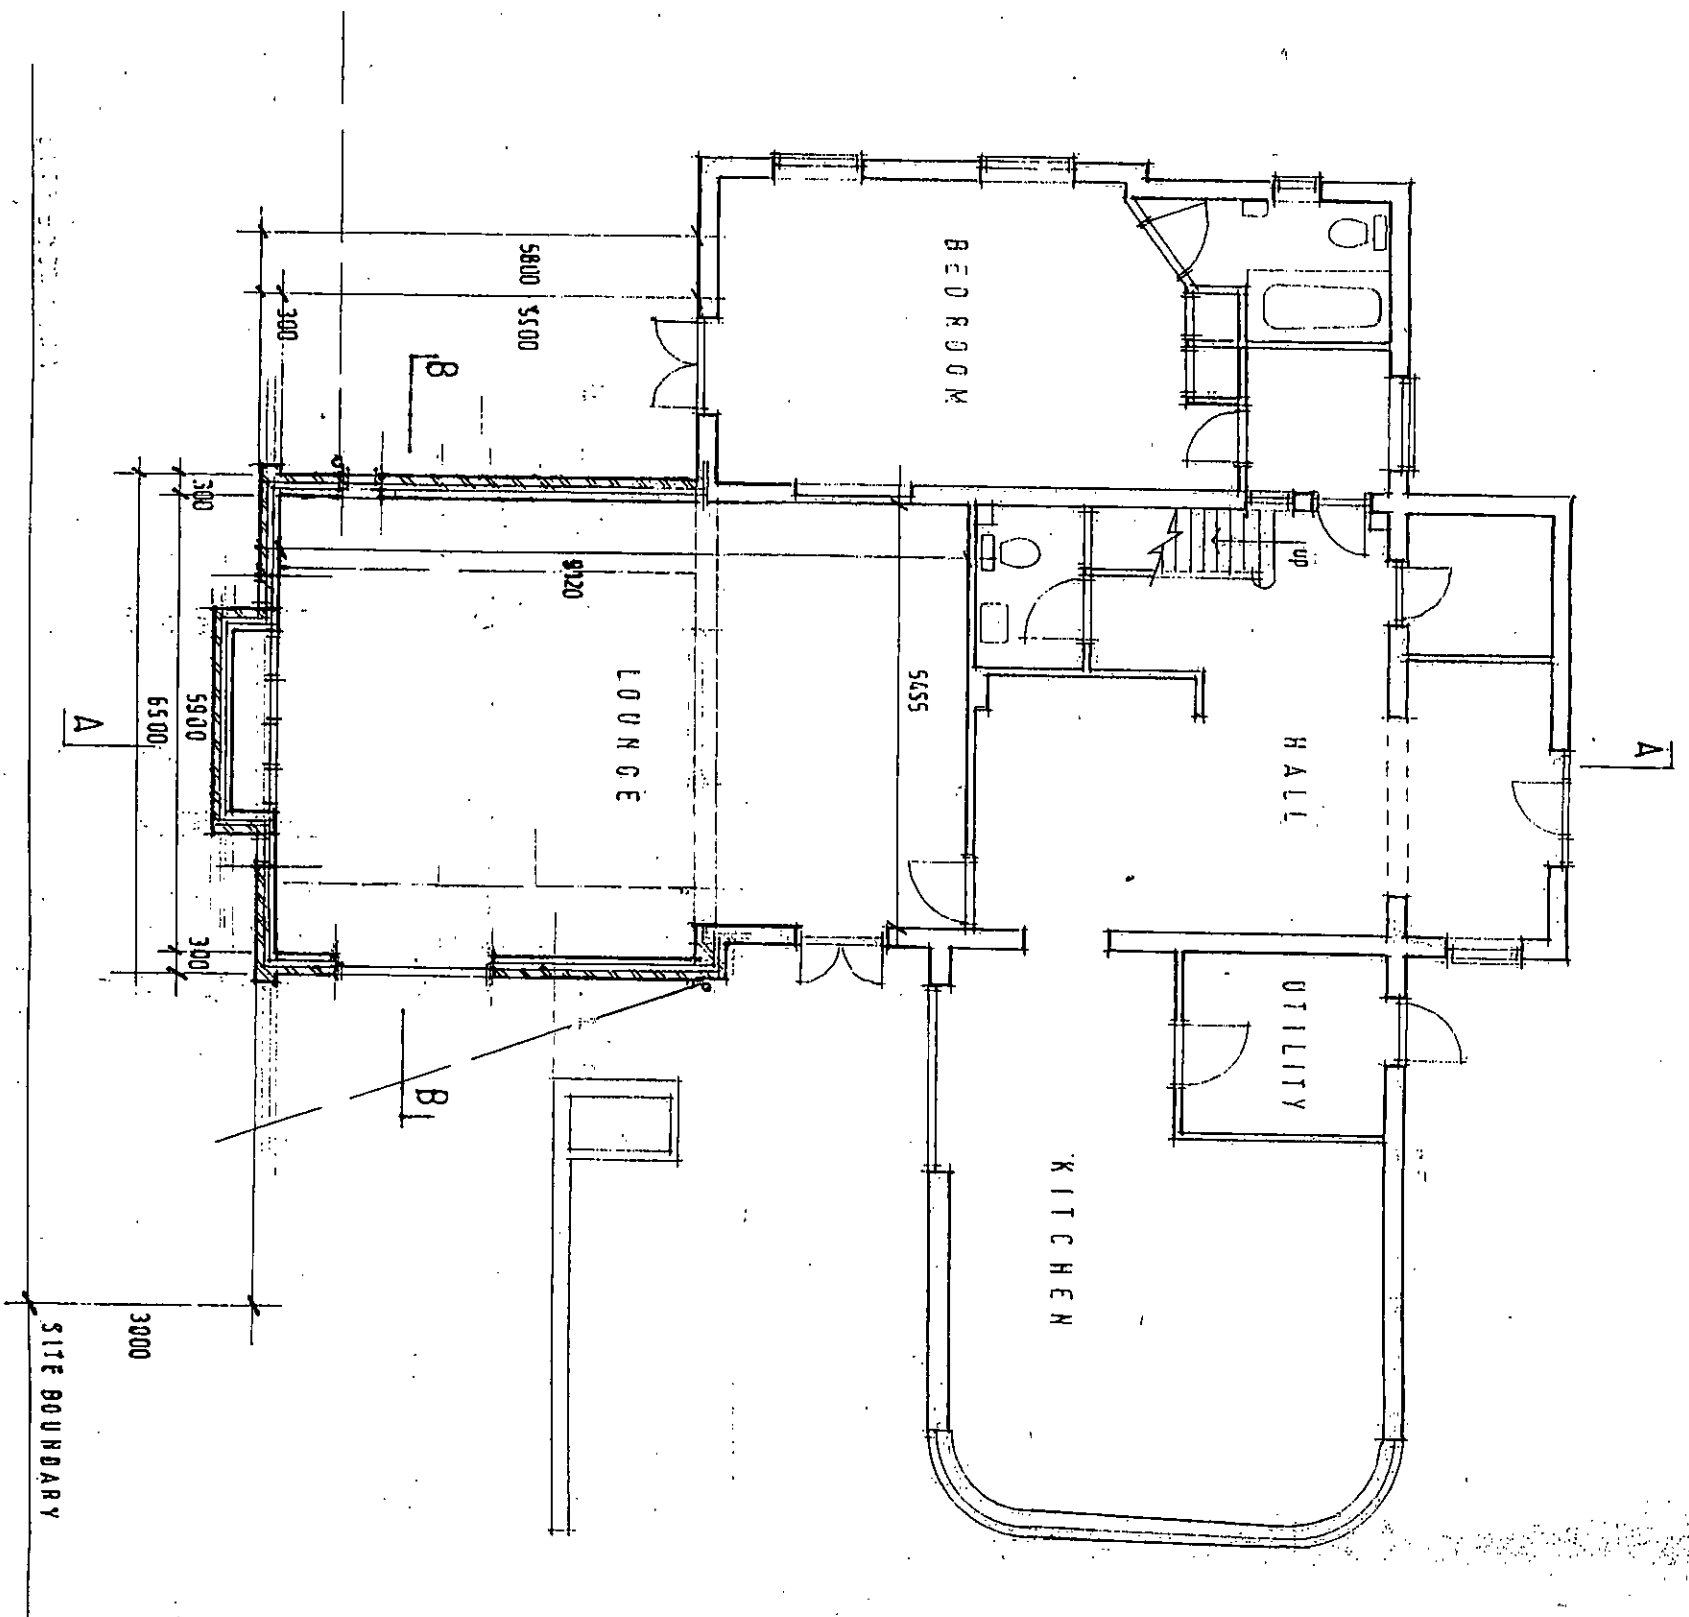

371 / 57b

