



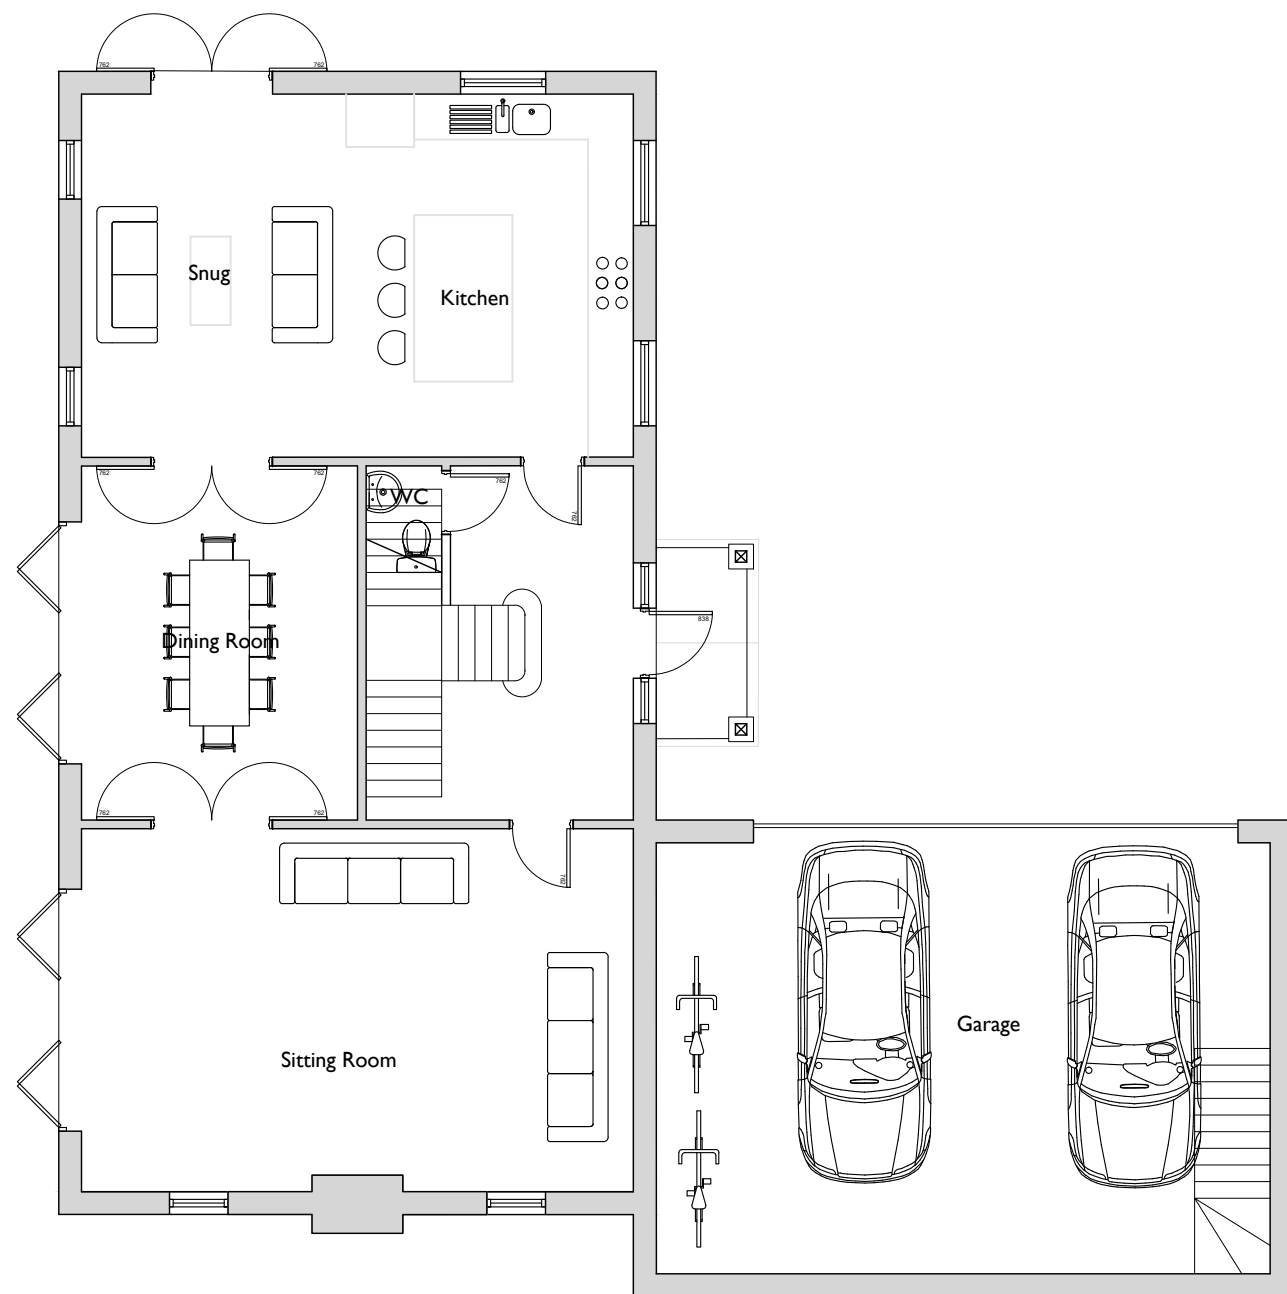

Ground Floor Plan 1:100 @ A3

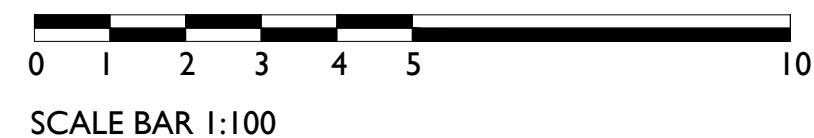

First Floor Plan 1:100 @ A3



Address.
Spindlewood
Yapton Lane
Walberton
BN18 0AS

Drawing.
Proposed House 2
Plans

Scale.
As Shown

Date.
Aug 2017

Drawing No.
DPA 06

Revision.
--