



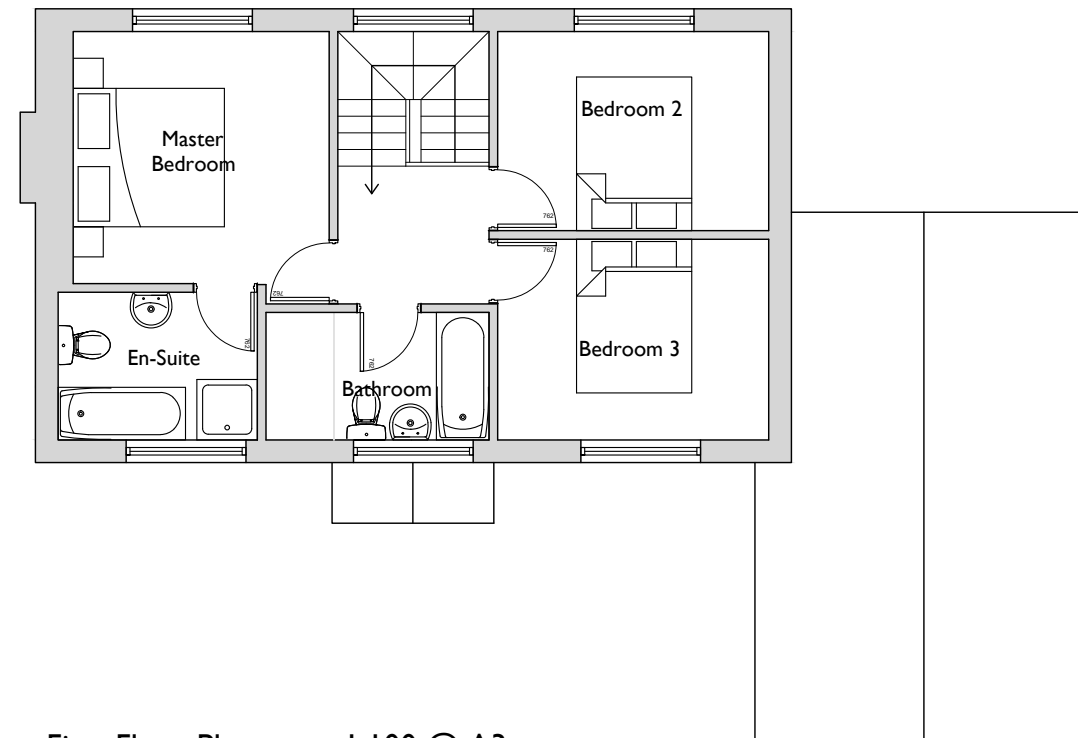

First Floor Plan 1:100 @ A3



SCALE BAR 1:100

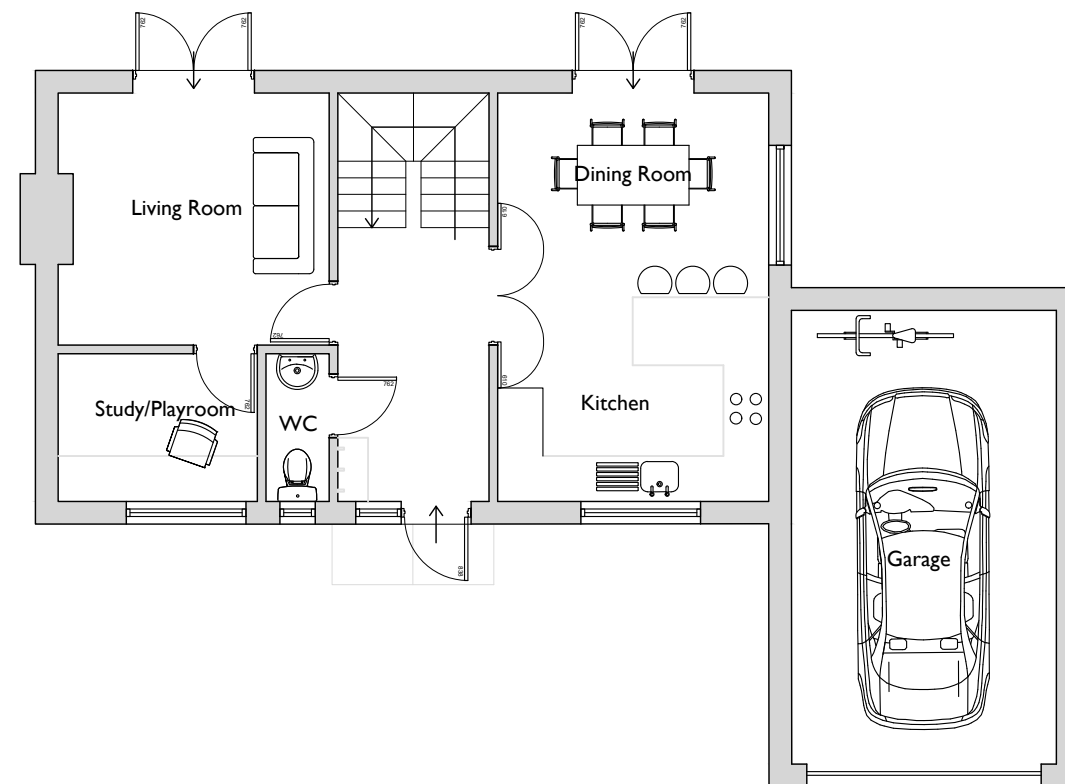

Ground Floor Plan 1:100 @ A3

Address.
Spindlewood
Yapton Lane
Walberton
BN18 0AS

Drawing.
Proposed House 3
Plans

Scale.
As Shown

Date.
Aug 2017

Drawing No.
DPA 08

Revision.
--