




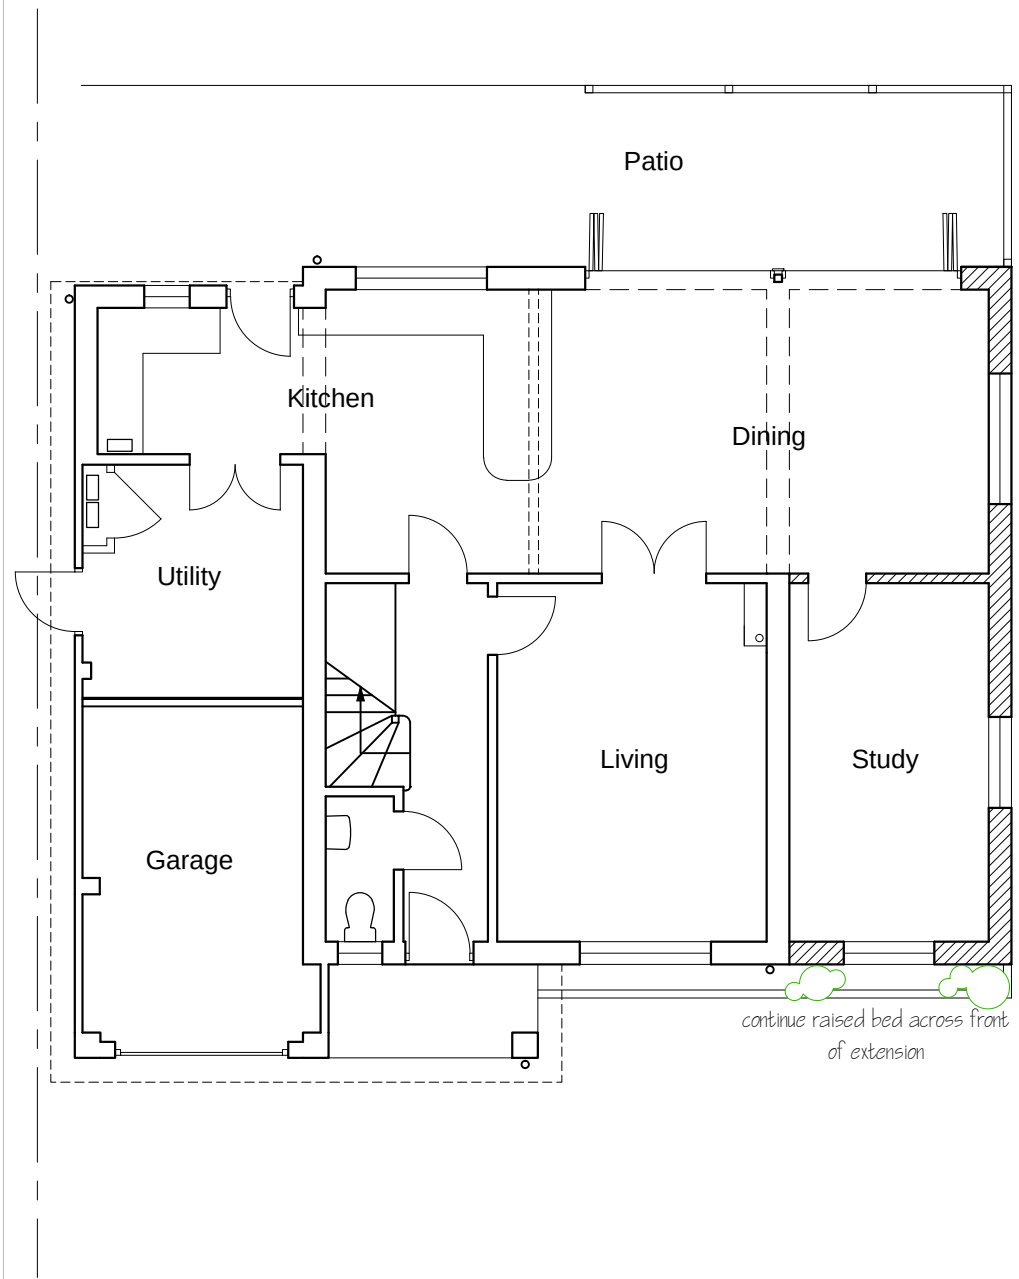

GROUND
1:100

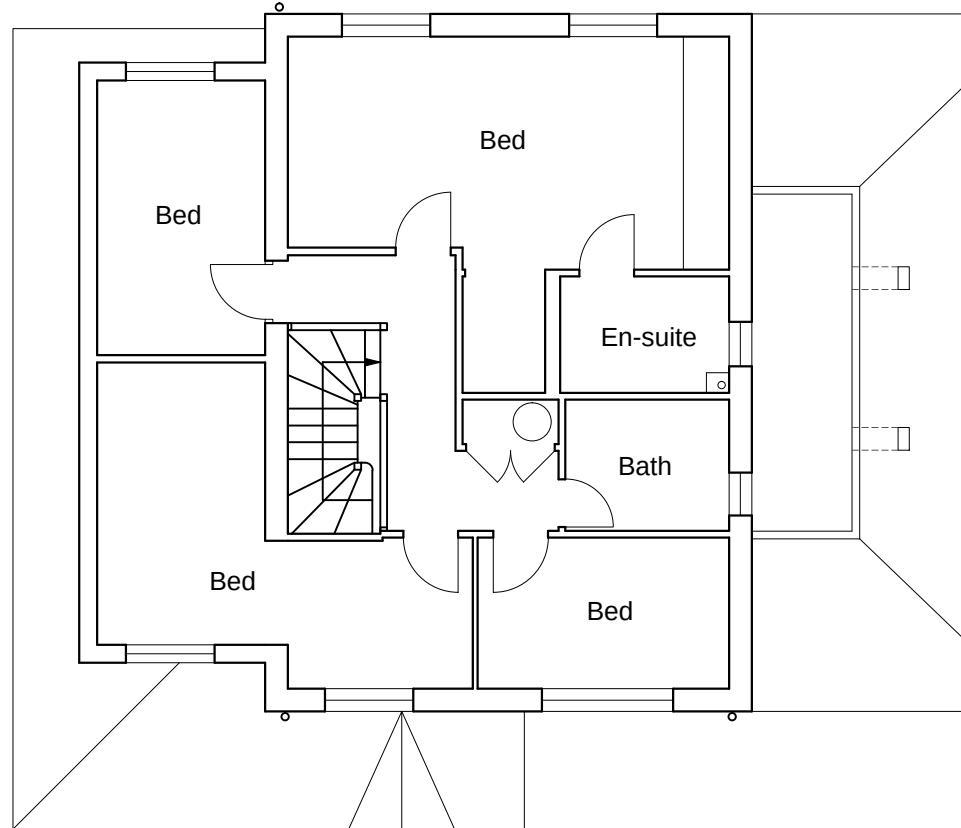

FIRST
1:100

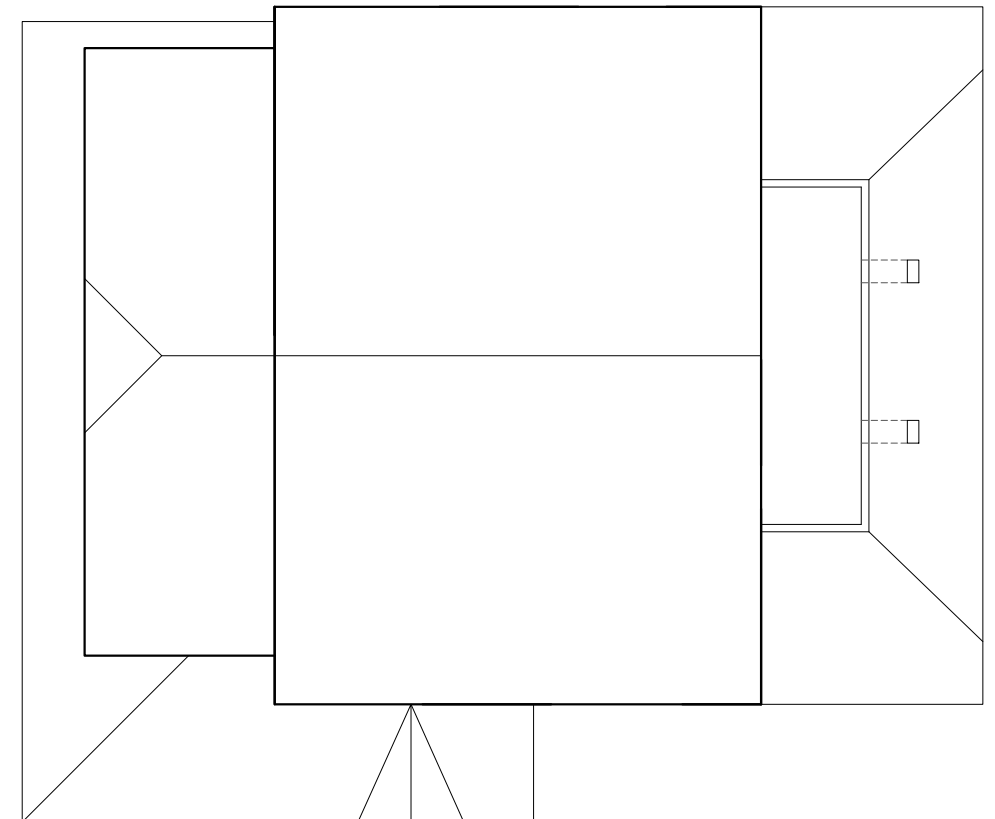

ROOF
1:100



SCALE 1:100

