



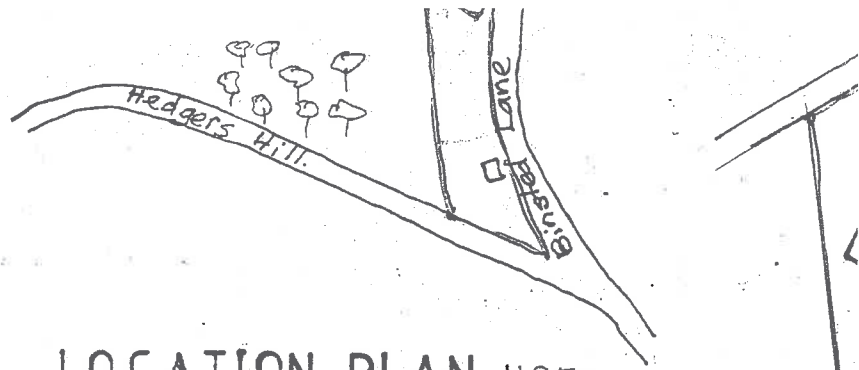

LOCATION PLAN 1:2500

Wall stepped to maintain average height of 1800mm above slope of road constructed in 215mm brickwork to match existing with brick on edge capping on tile creasing. Timber gates.

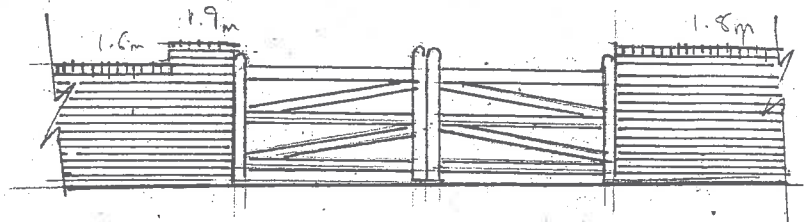

BOUNDARY WALL 1:100

AFEL			
NO	WA	3	03
SUBMISSION			
RECEIVED		4. 2. 03	