


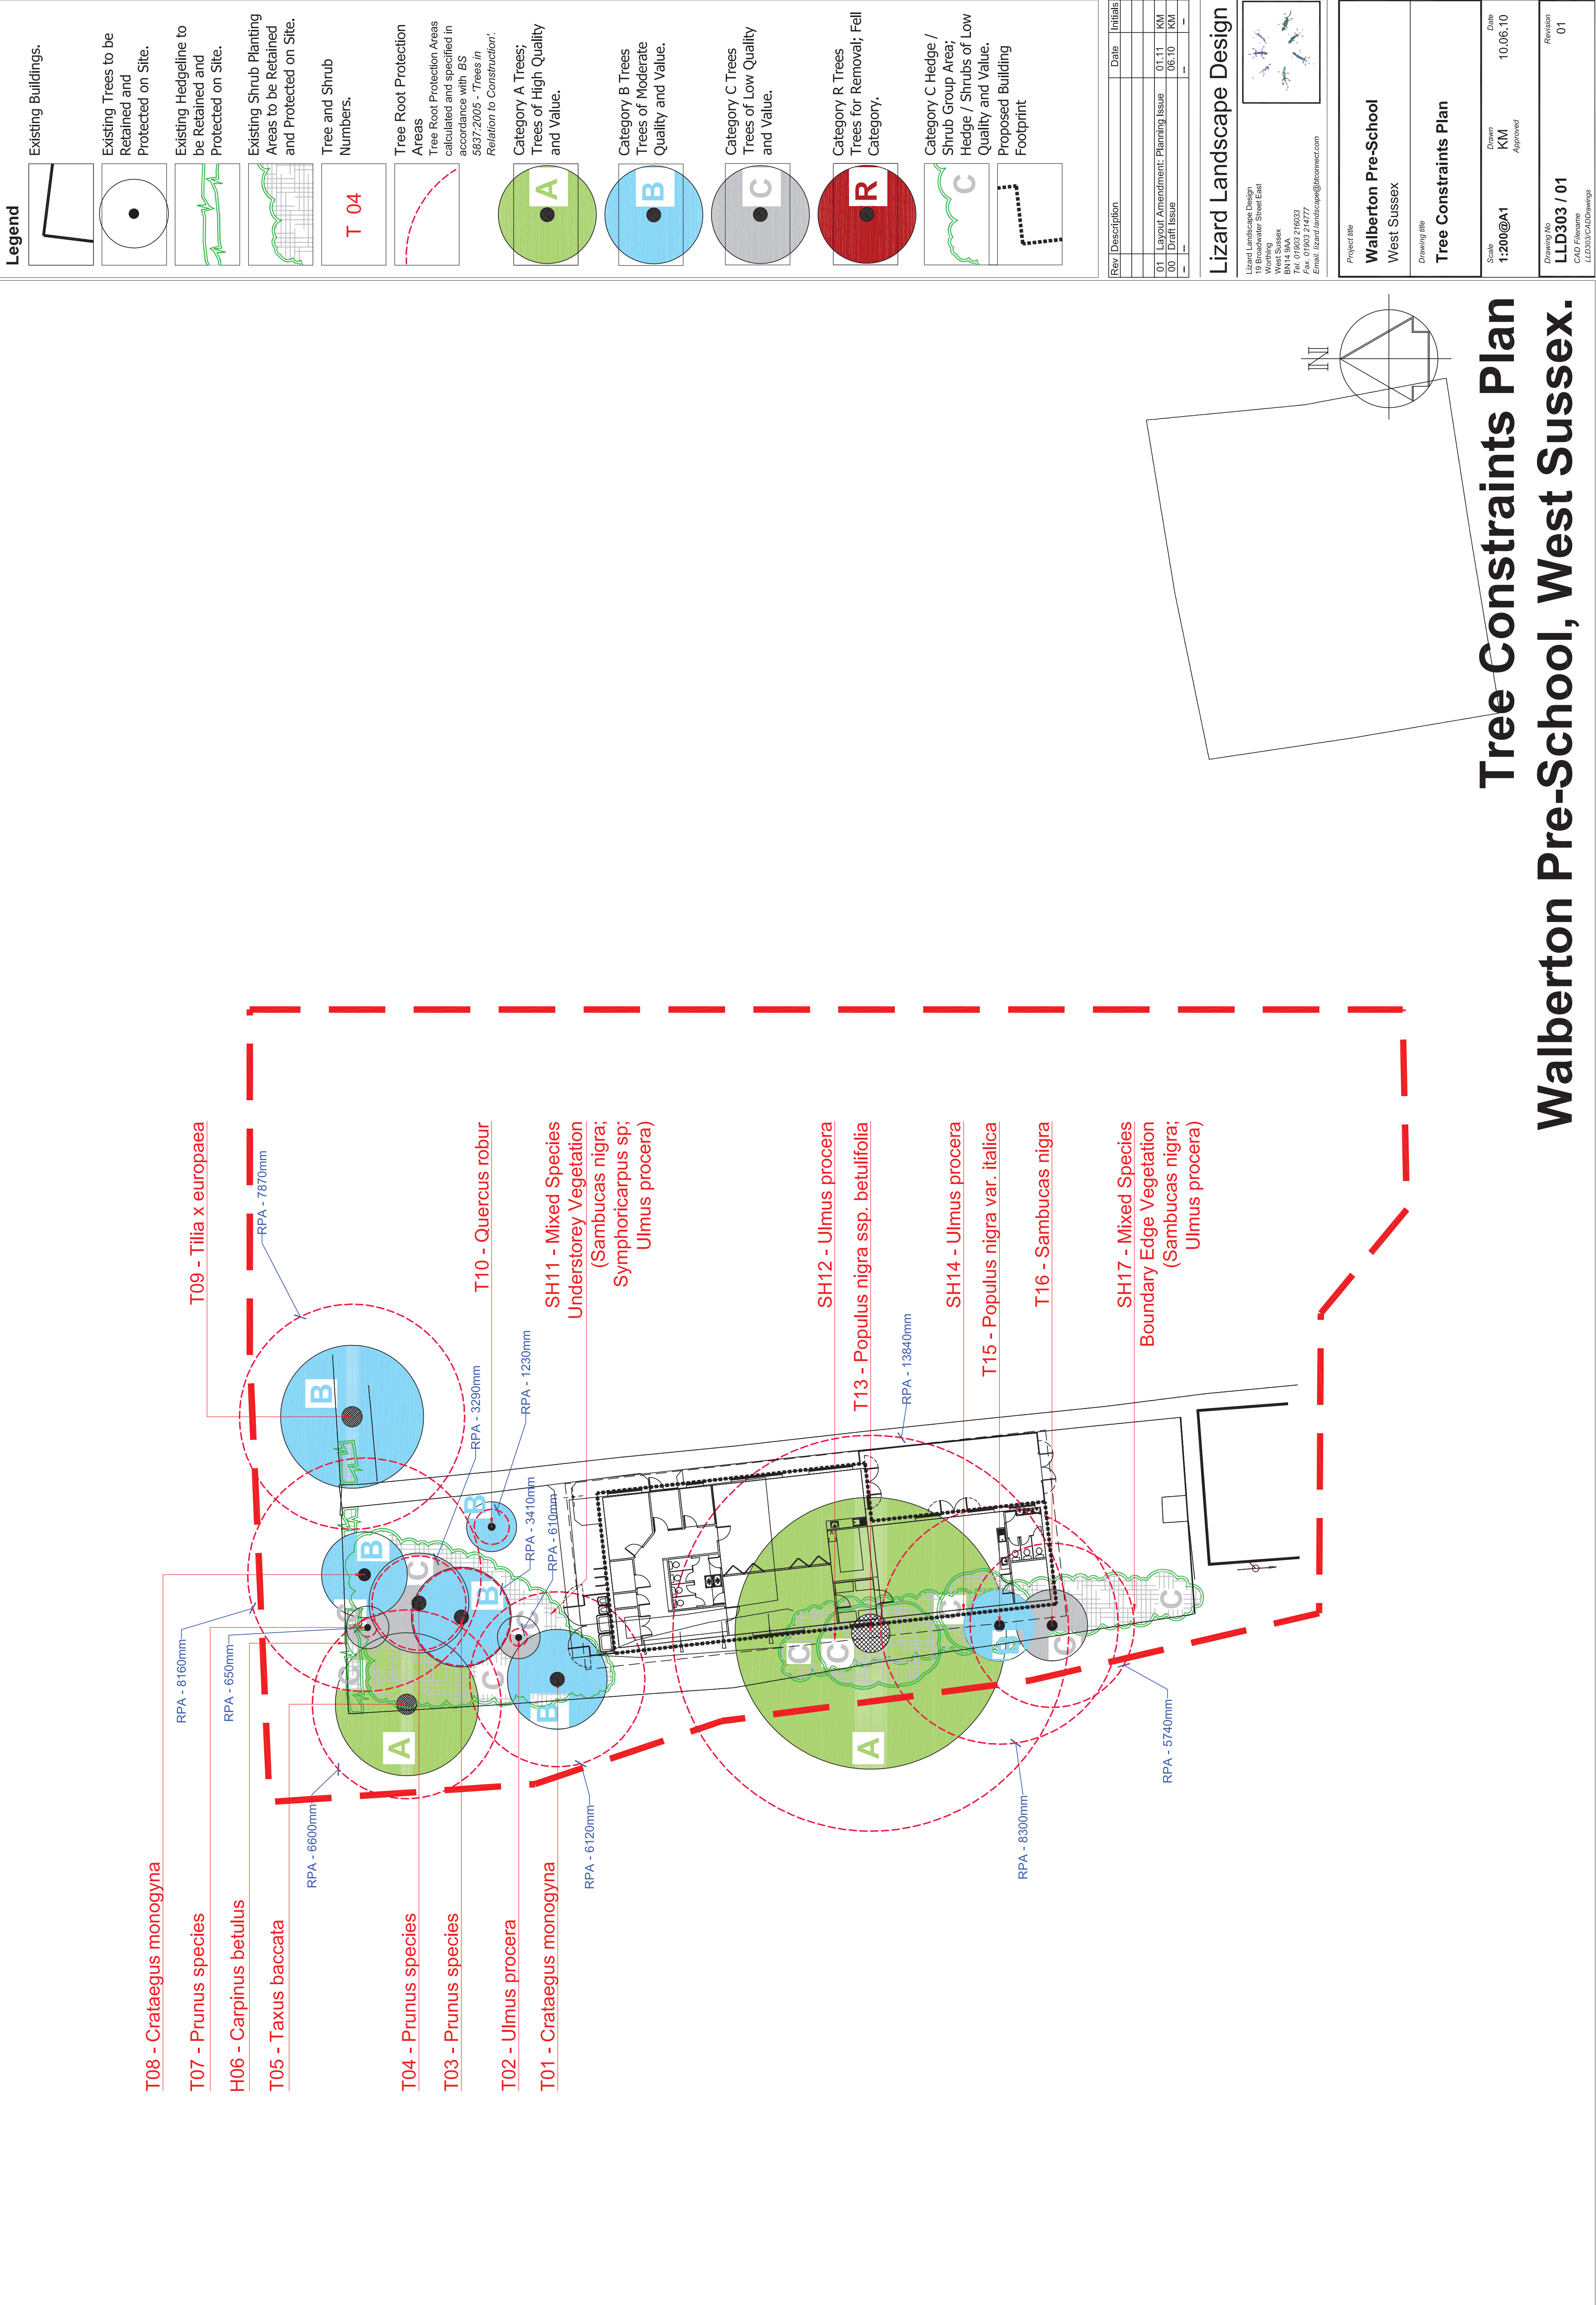

Tree Constraints Plan

Walberton Pre-School, West Sussex.