


WAVIN AQUACELL

StormWater Management System

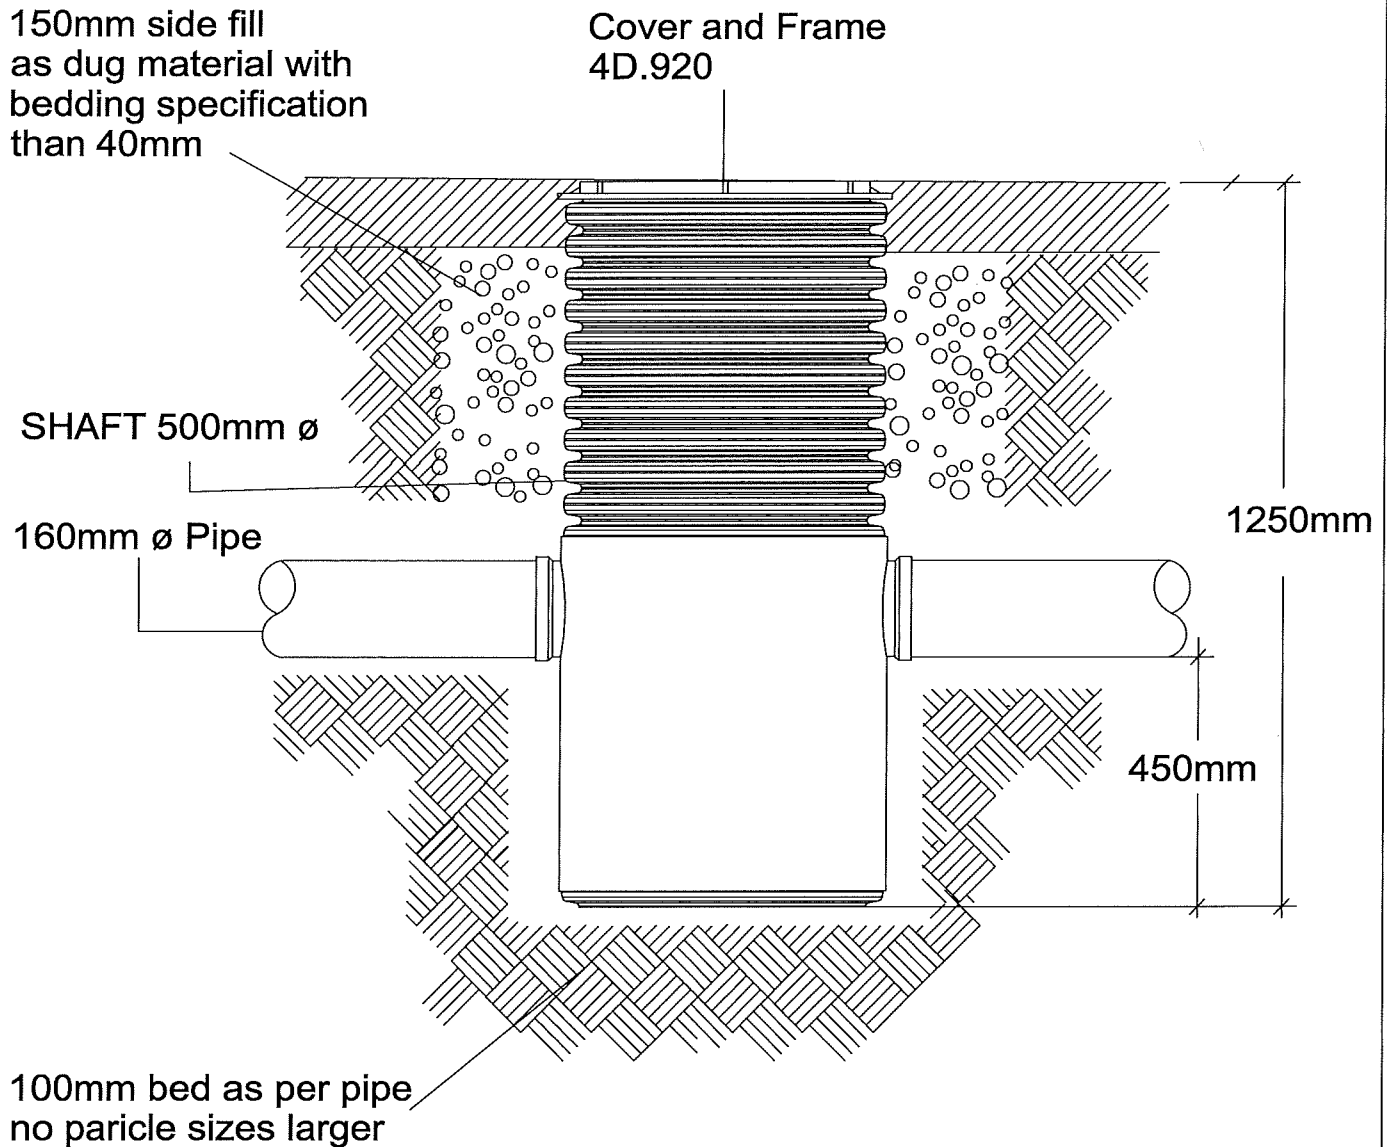

TITLE :

SILT TRAP

CLIENT:

DRN : AP

SCALE :

DATE :

CHK : AP

DRG. No :

6LB600

wavin

Wavin Plastics Limited
Technical Design Department
Parsonage Way
Chippenham
Wiltshire SN15 5PN
Tel: 01249 766655
Fax: 01249 766653