



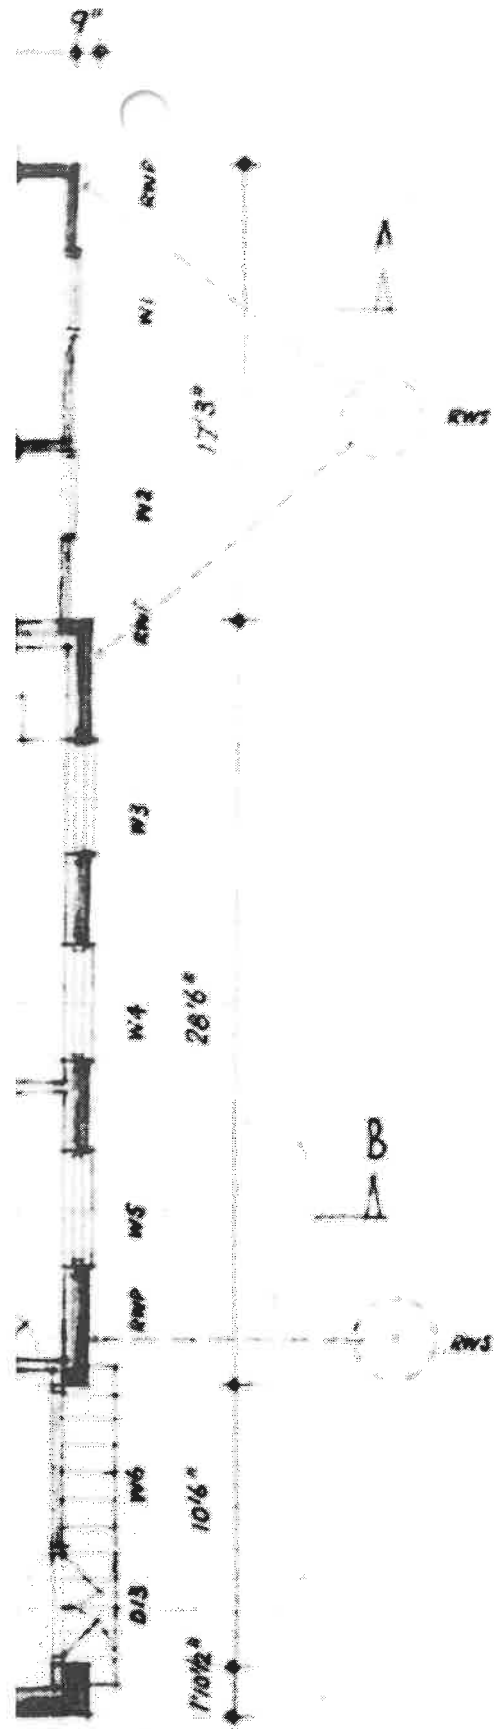

P L A N

copy TR/11/70

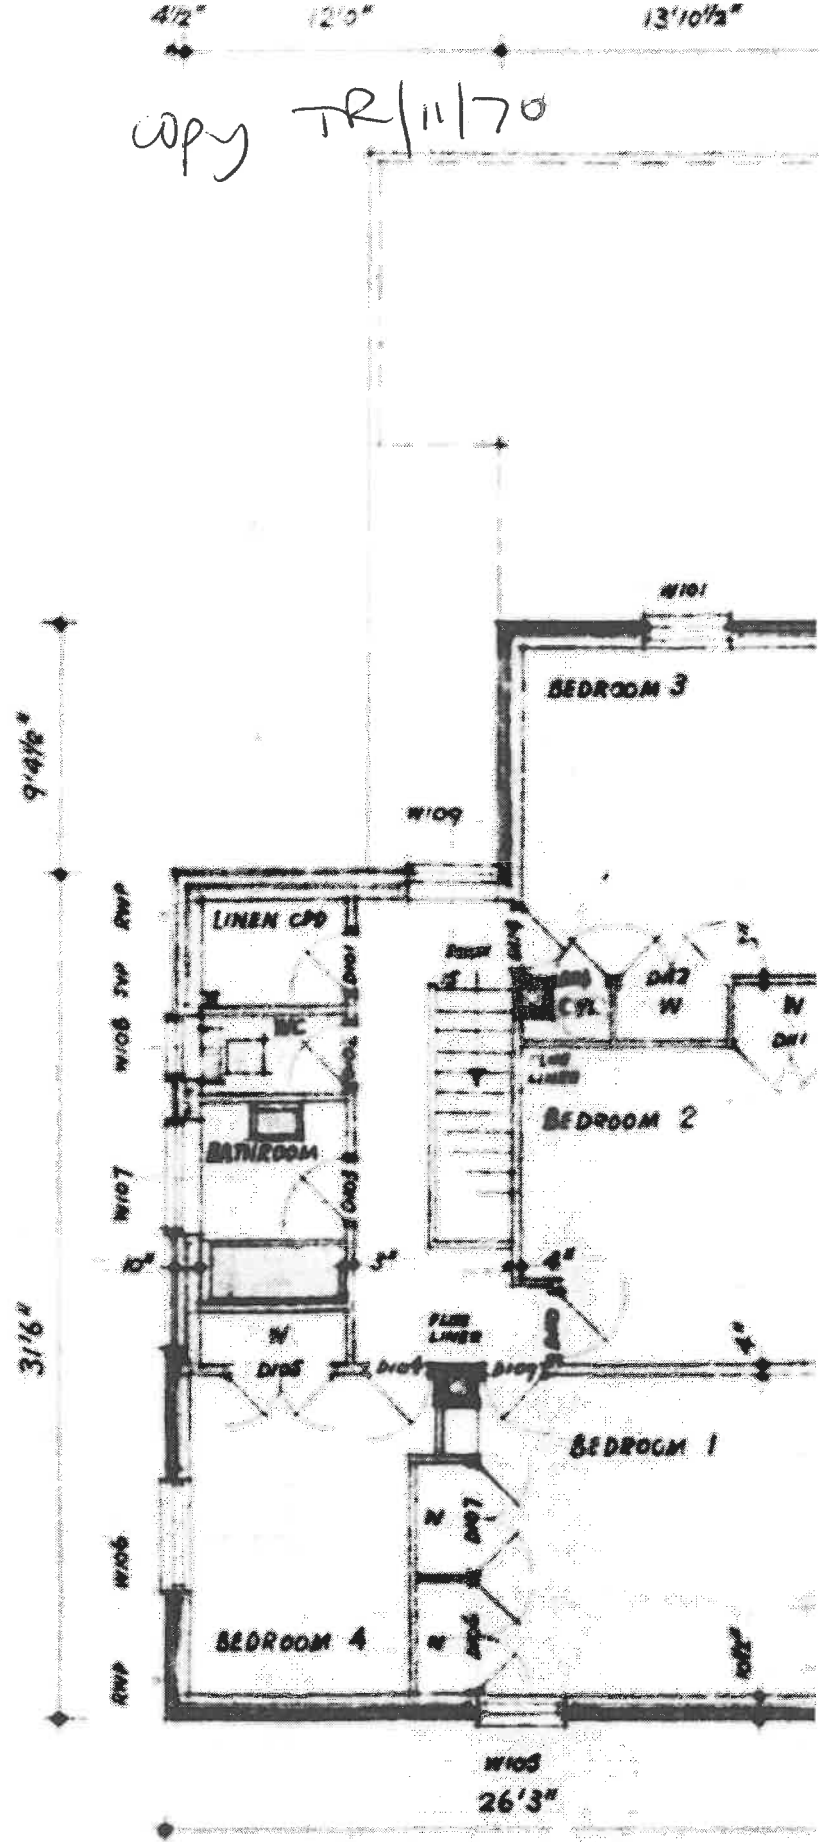

F I R S T F L O O R P