



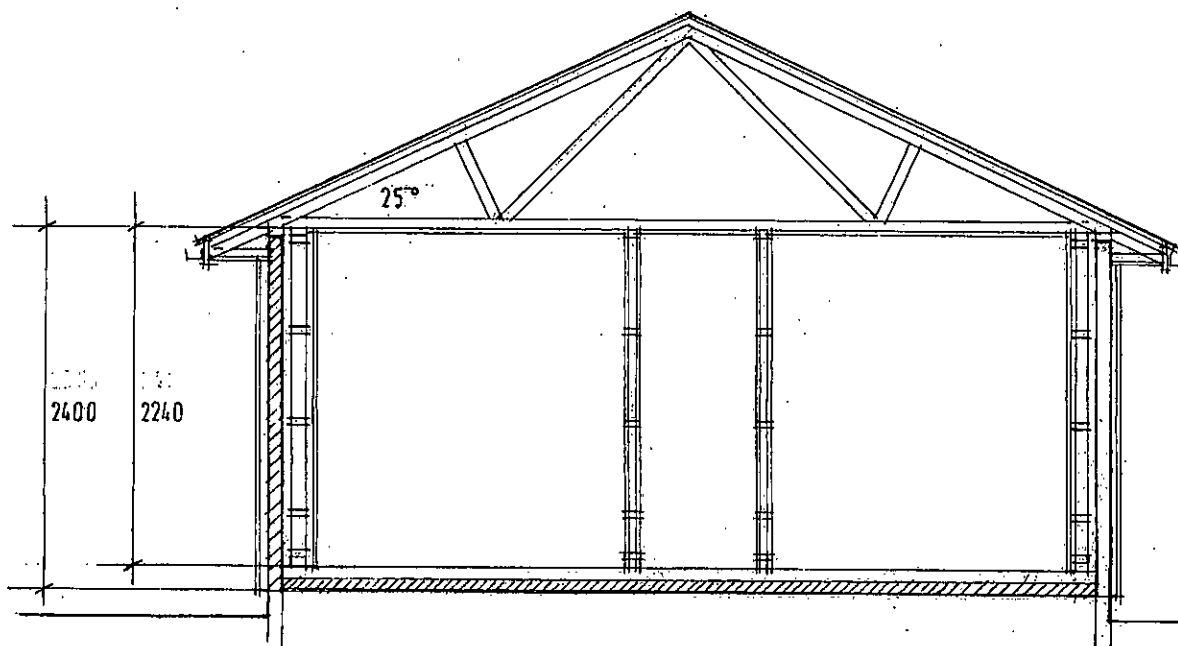

proposed SECTION A - A

SLATE ROOF ON TIMBER LINK TRUSSES  
12.5 DUPLEX PLASTERBOARD CEILING  
WITH 200 ROCKWOOL QUILT

EX. 100 STANDARD CONCRETE BLOCKWORK  
WITH NEW BOARD ON BATTEN EXTERNAL FINISH  
AND INTERNAL FINISH OF  
12.5 PLASTERBOARD ON  
50 CELOTEX RR5000 ON  
50x100 STUDWORK WITH  
100 CELOTEX GA4000 IN  
STUD VOID  
50 CAVITY  
FLOOR FINISH  
65 CEMENT SCREED ON  
35 CELOTEX FF4000 ON  
EX. CONCRETE

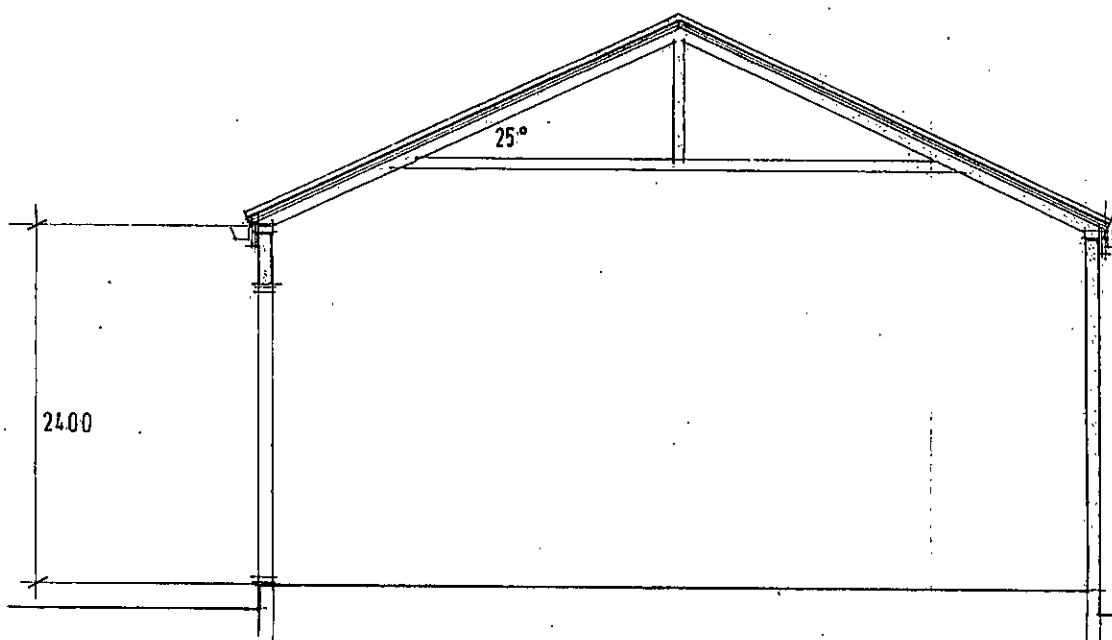


existing SECTION A - A

CORRUGATED SHEETING  
ON STEEL TRUSSES

PAINTED STANDARD  
CONCRETE BLOCKWORK

CONCRETE FLOOR

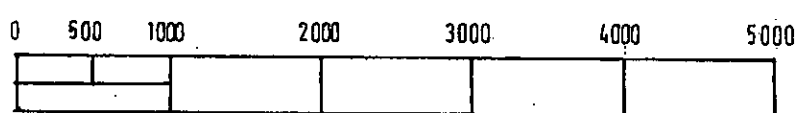

SCALE 1 : 50